
FHWA REGION NO.	STATE	PROJECT NUMBER	FISCAL YEAR	SHEET NUMBER	TOTAL SHEETS
7	KANSAS	87N-0191-01	2001	80	92

BY	DATE
REFERENCES NOTED	
REFERENCES CHECKED	

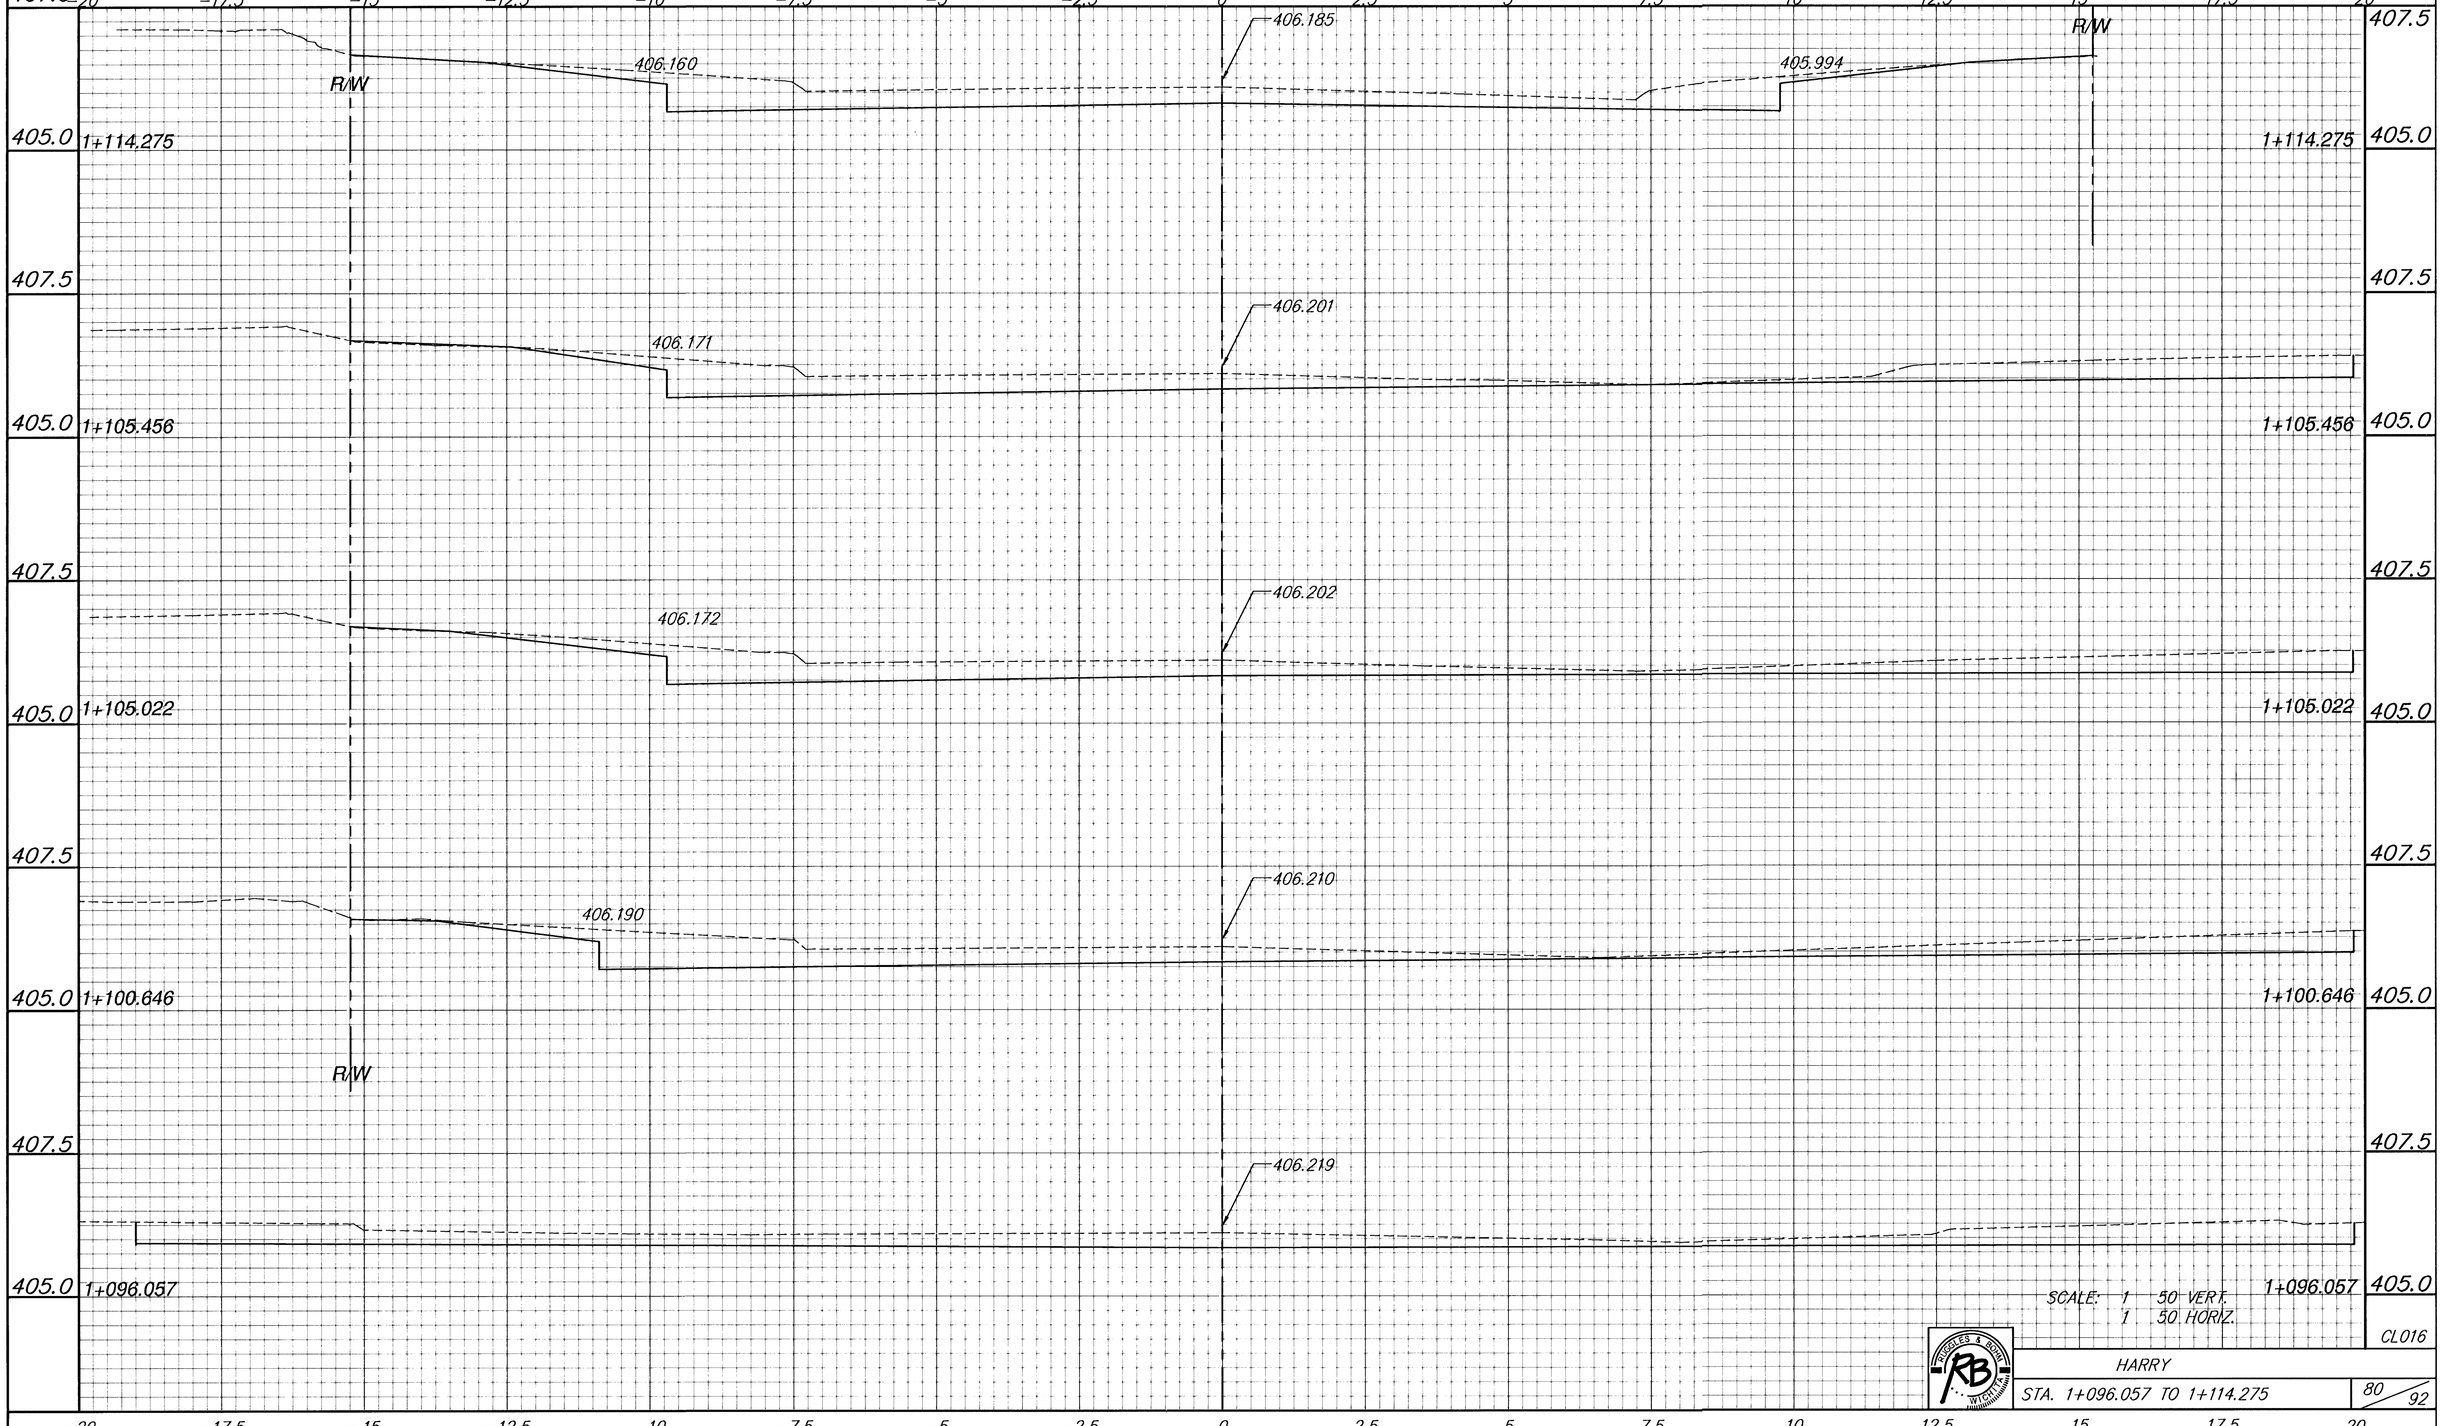

SCALE: 1 50 VERT.
1 50 HORIZ.

CL016

HARRY

STA. 1+096.057 TO 1+114.275

80 / 92