
FHWA REGION NO.	STATE	PROJECT NUMBER	FISCAL YEAR	SHEET NUMBER	TOTAL SHEETS
7	KANSAS	87N-0191-01	2002	82	92

DATE	BY	REFERENCES NOTED	REFERENCES CHECKED

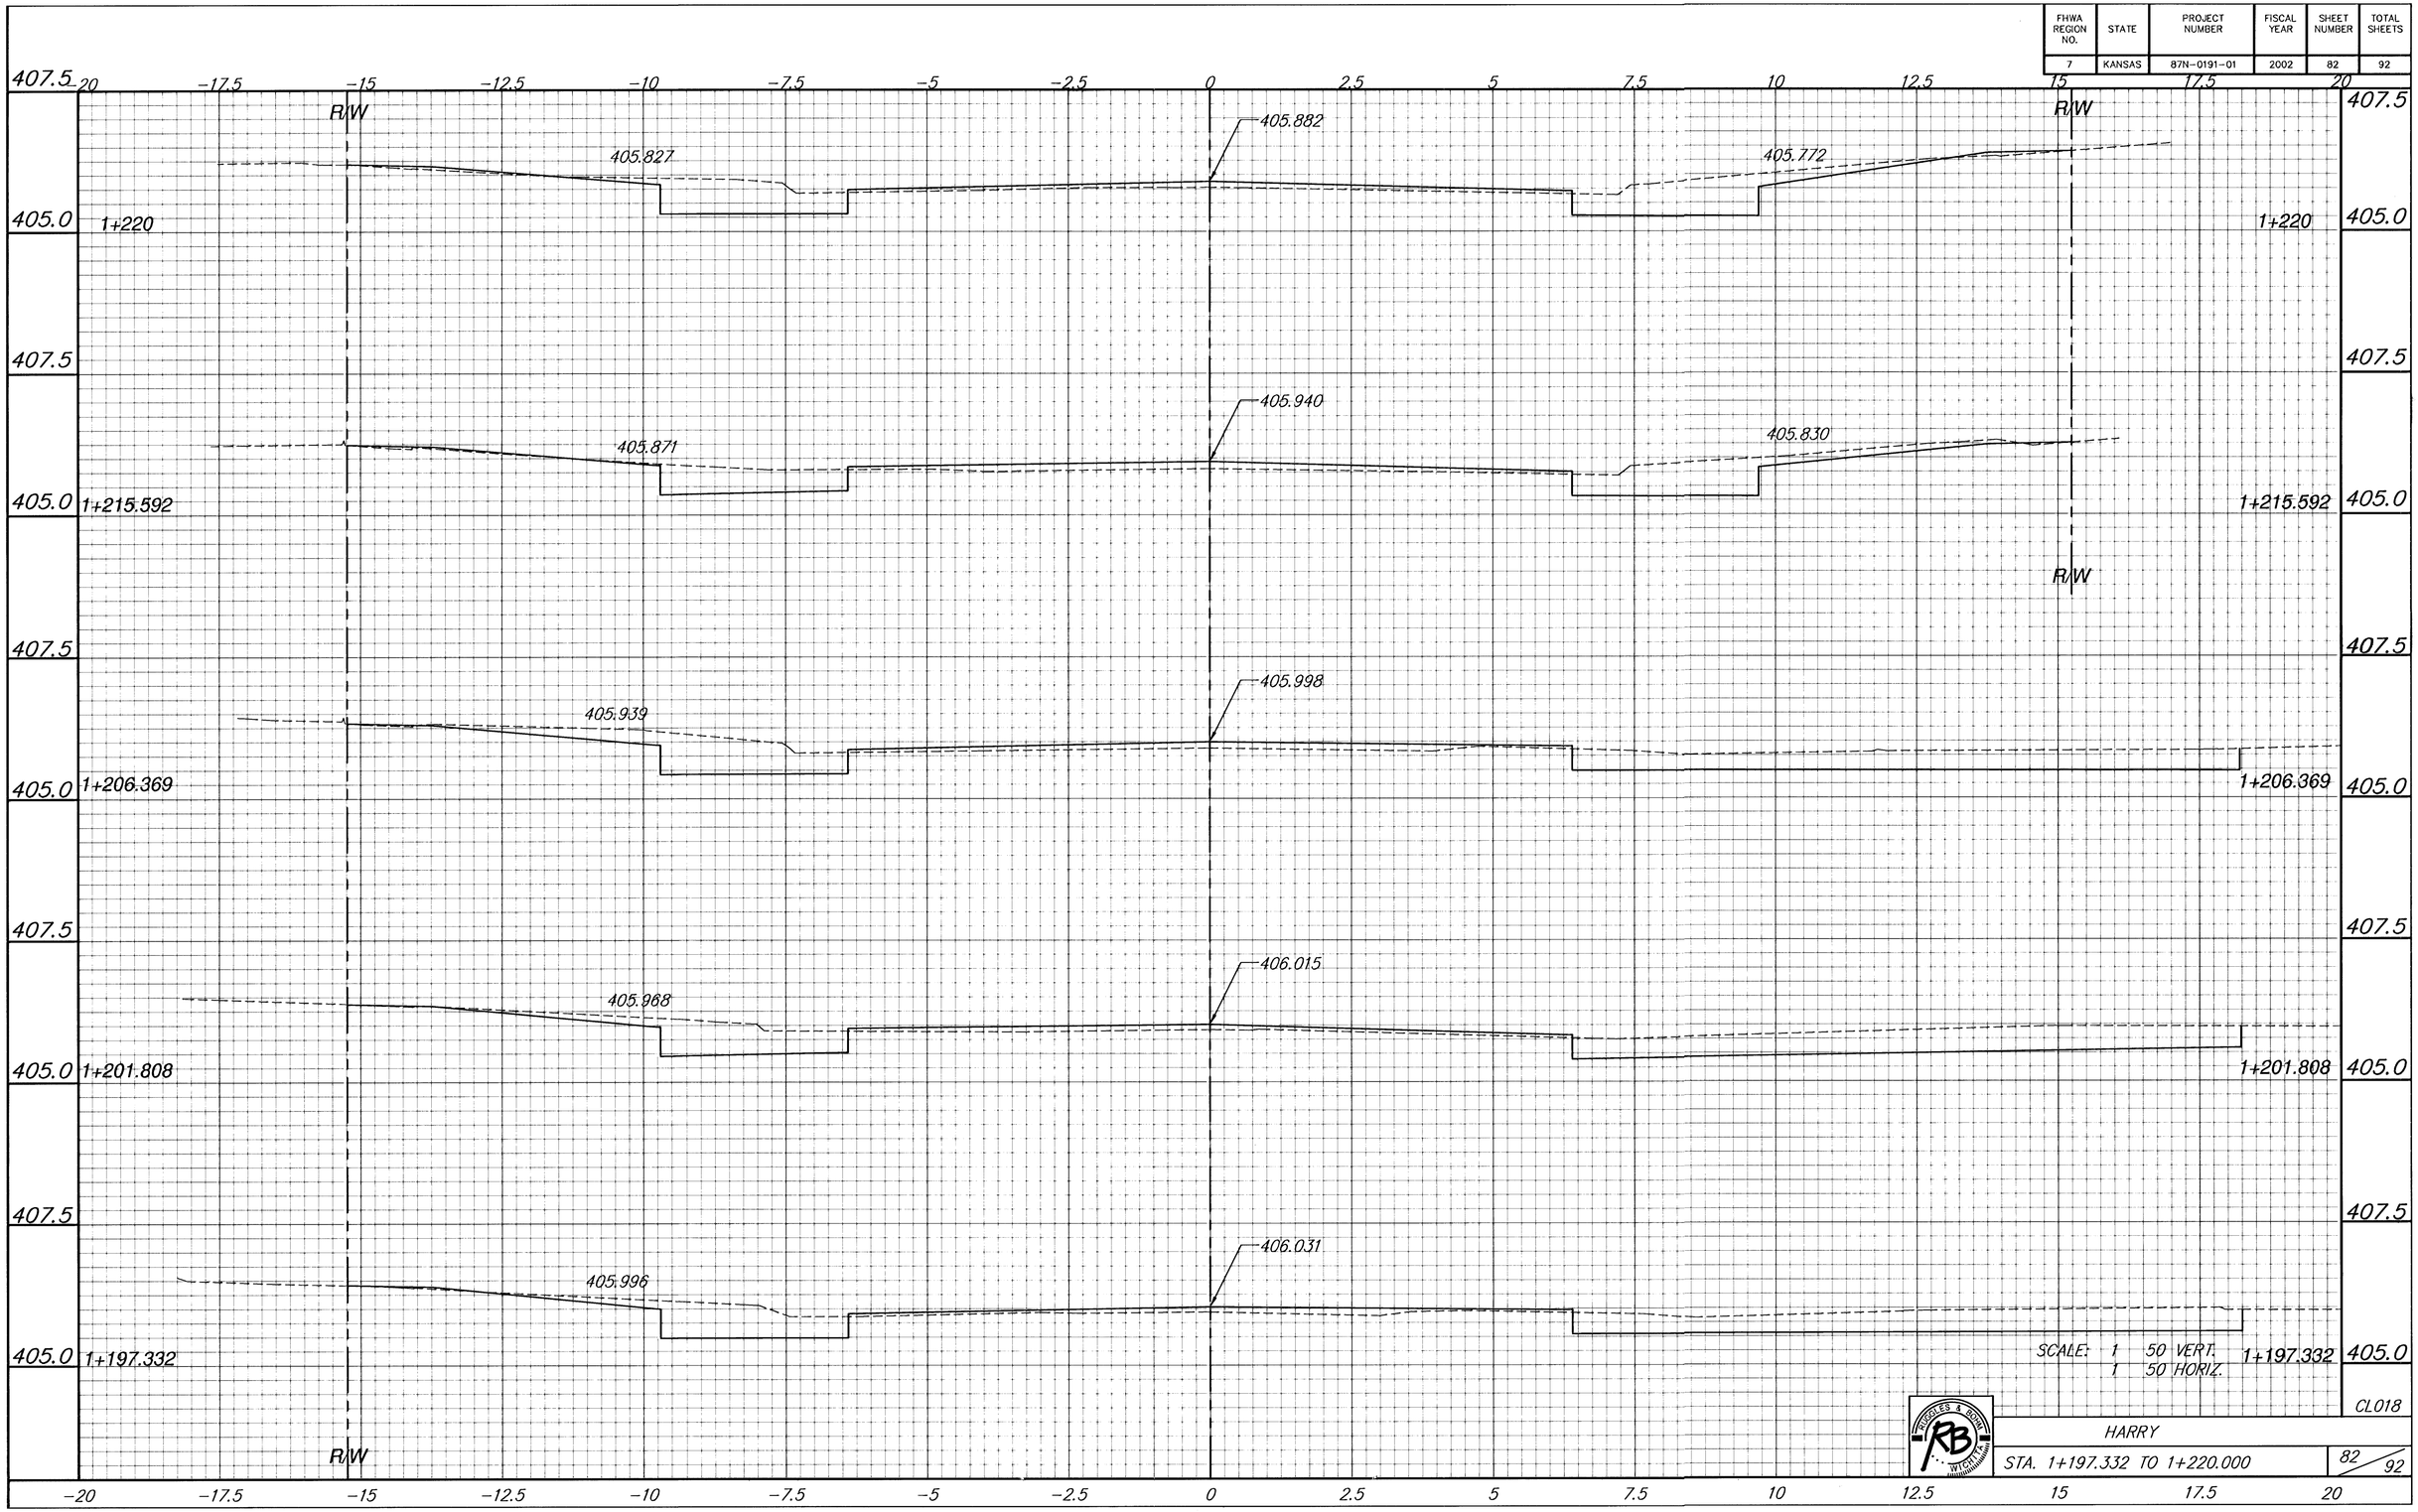

SCALE: 1 50 VERT.
1 50 HORIZ.

CL018

HARRY

STA. 1+197.332 TO 1+220.000

82 / 92