
FHWA REGION NO.	STATE	PROJECT NUMBER	FISCAL YEAR	SHEET NUMBER	TOTAL SHEETS
7	KANSAS	87N-0191-01	2002	87	92

DATE	BY	
		REFERENCES NOTED
		REFERENCES CHECKED

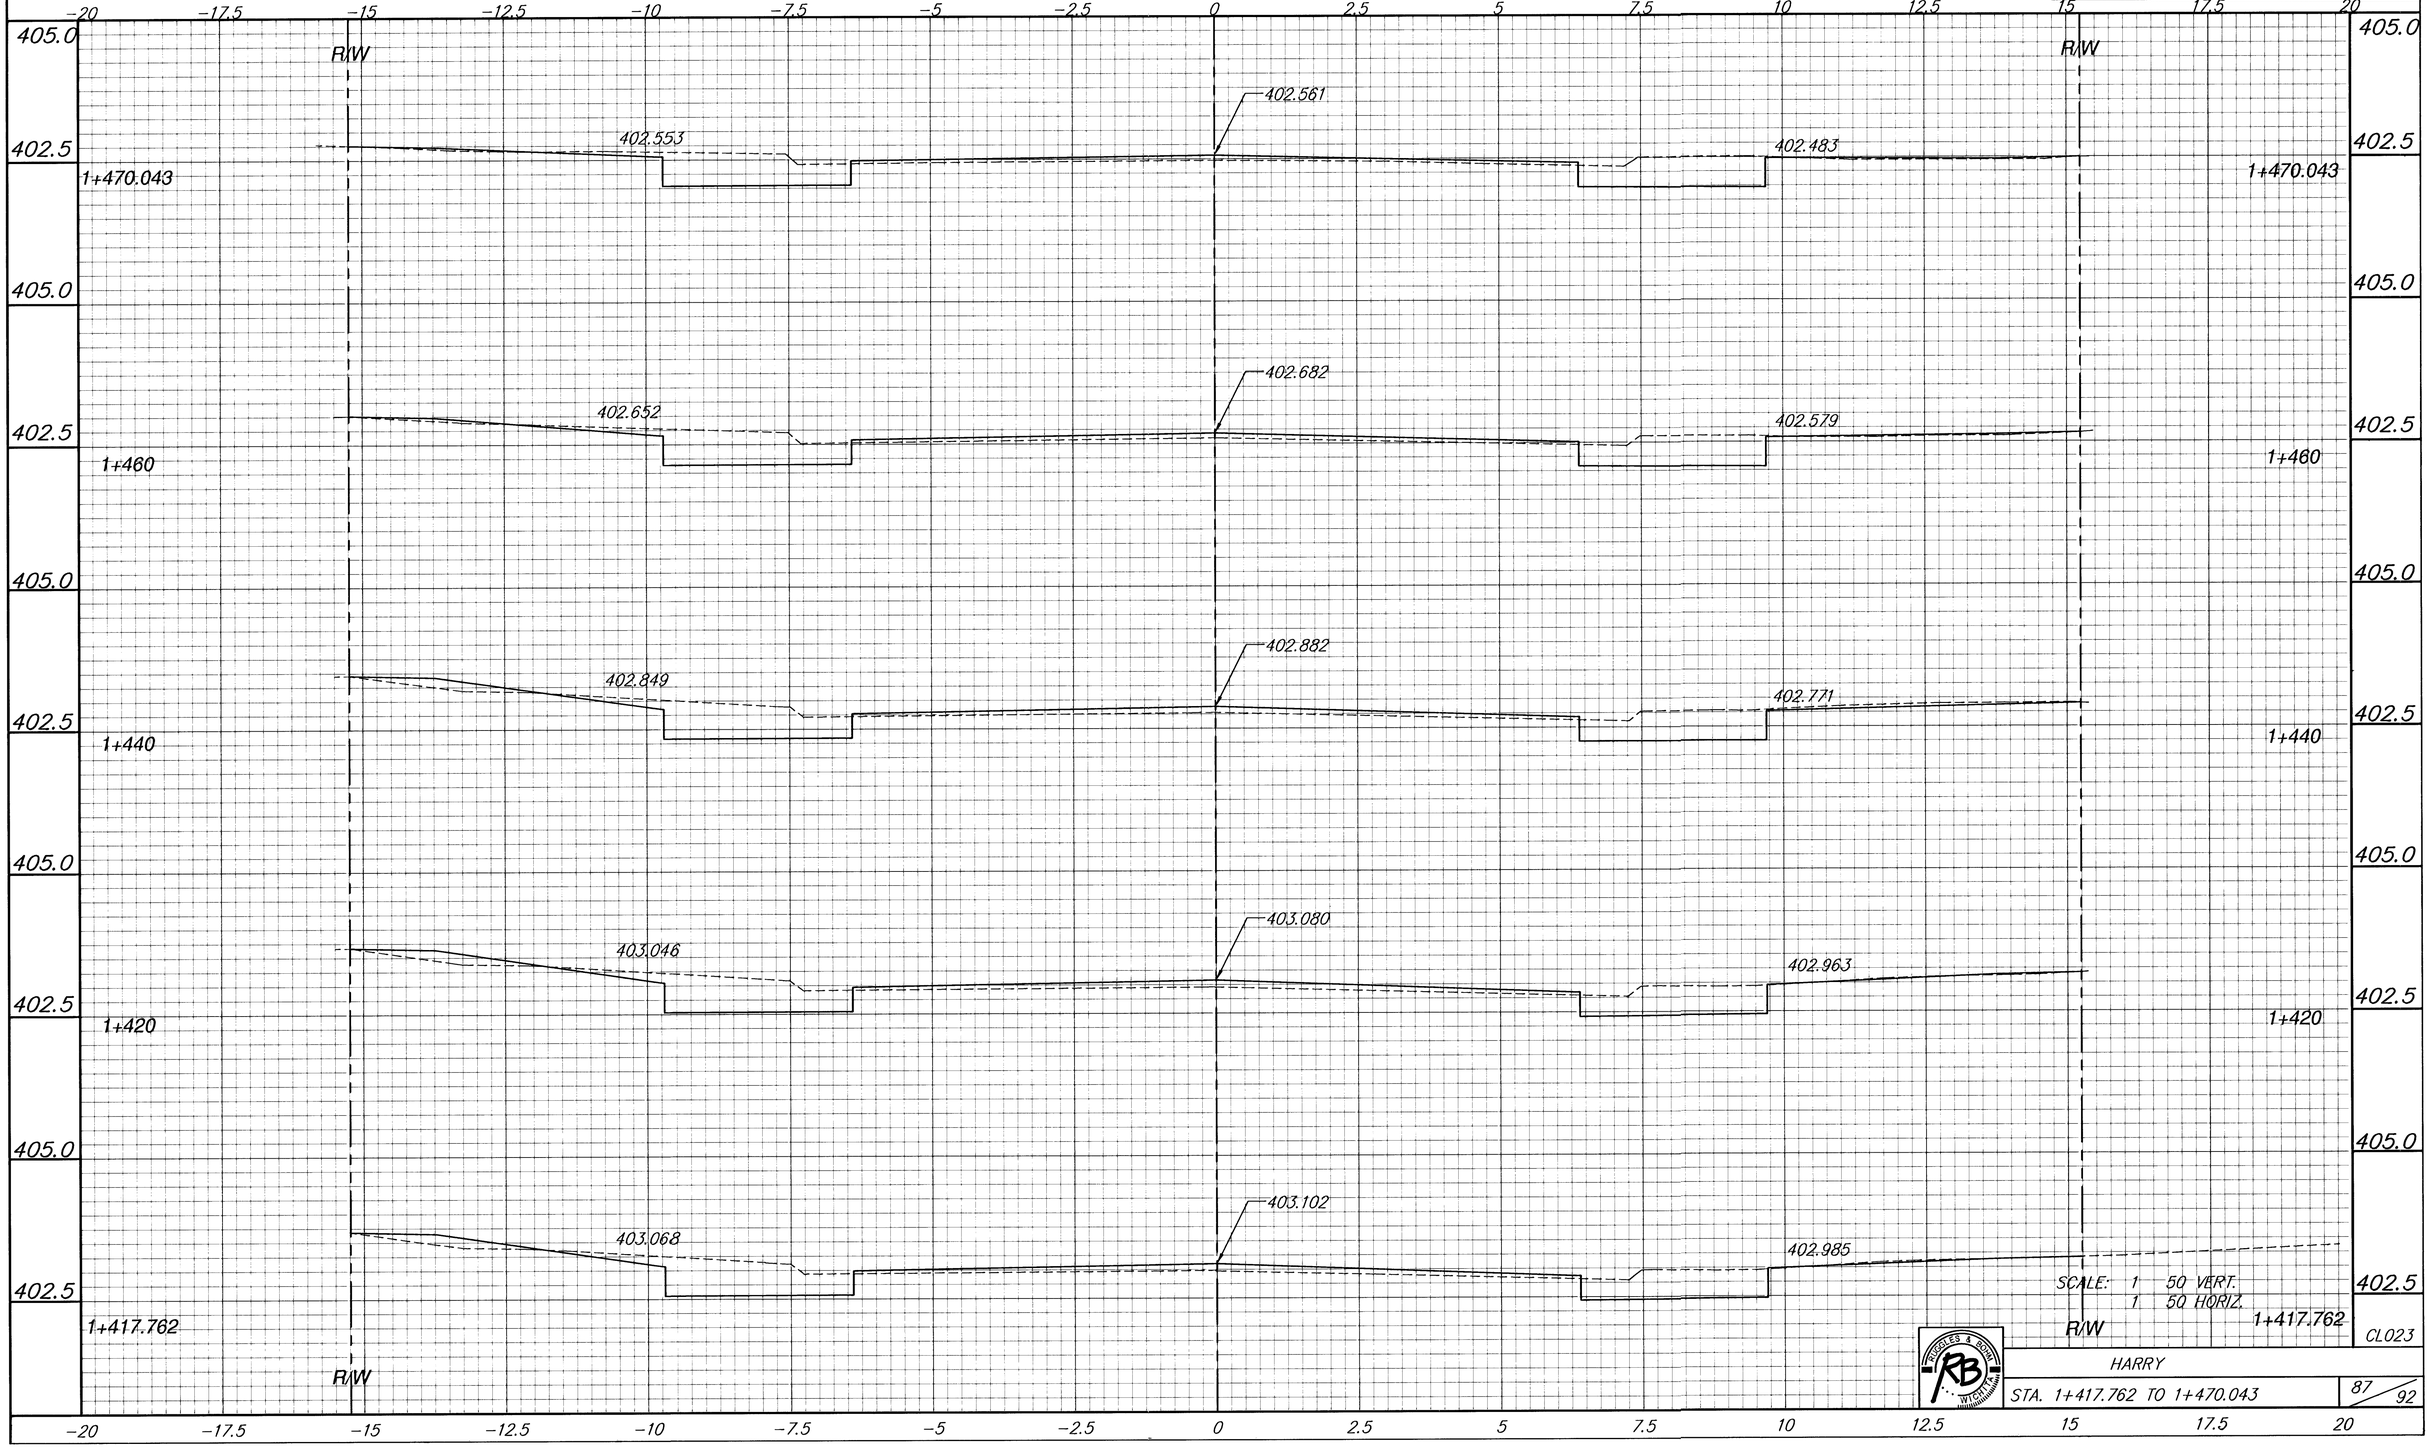

SCALE: 1 50 VERT.
1 50 HORIZ.

HARRY

STA. 1+417.762 TO 1+470.043

87 / 92

CL023