
| FHWA REGION NO. | STATE | PROJECT NUMBER | FISCAL YEAR | SHEET NUMBER | TOTAL SHEETS |
|---|---|---|---|---|---|
| 7 | KANSAS | 87N-0191-01 | 2002 | 88 | 92 |

| DATE | BY | REFERENCES NOTED | REFERENCES CHECKED |
|---|---|---|---|
| | | | |

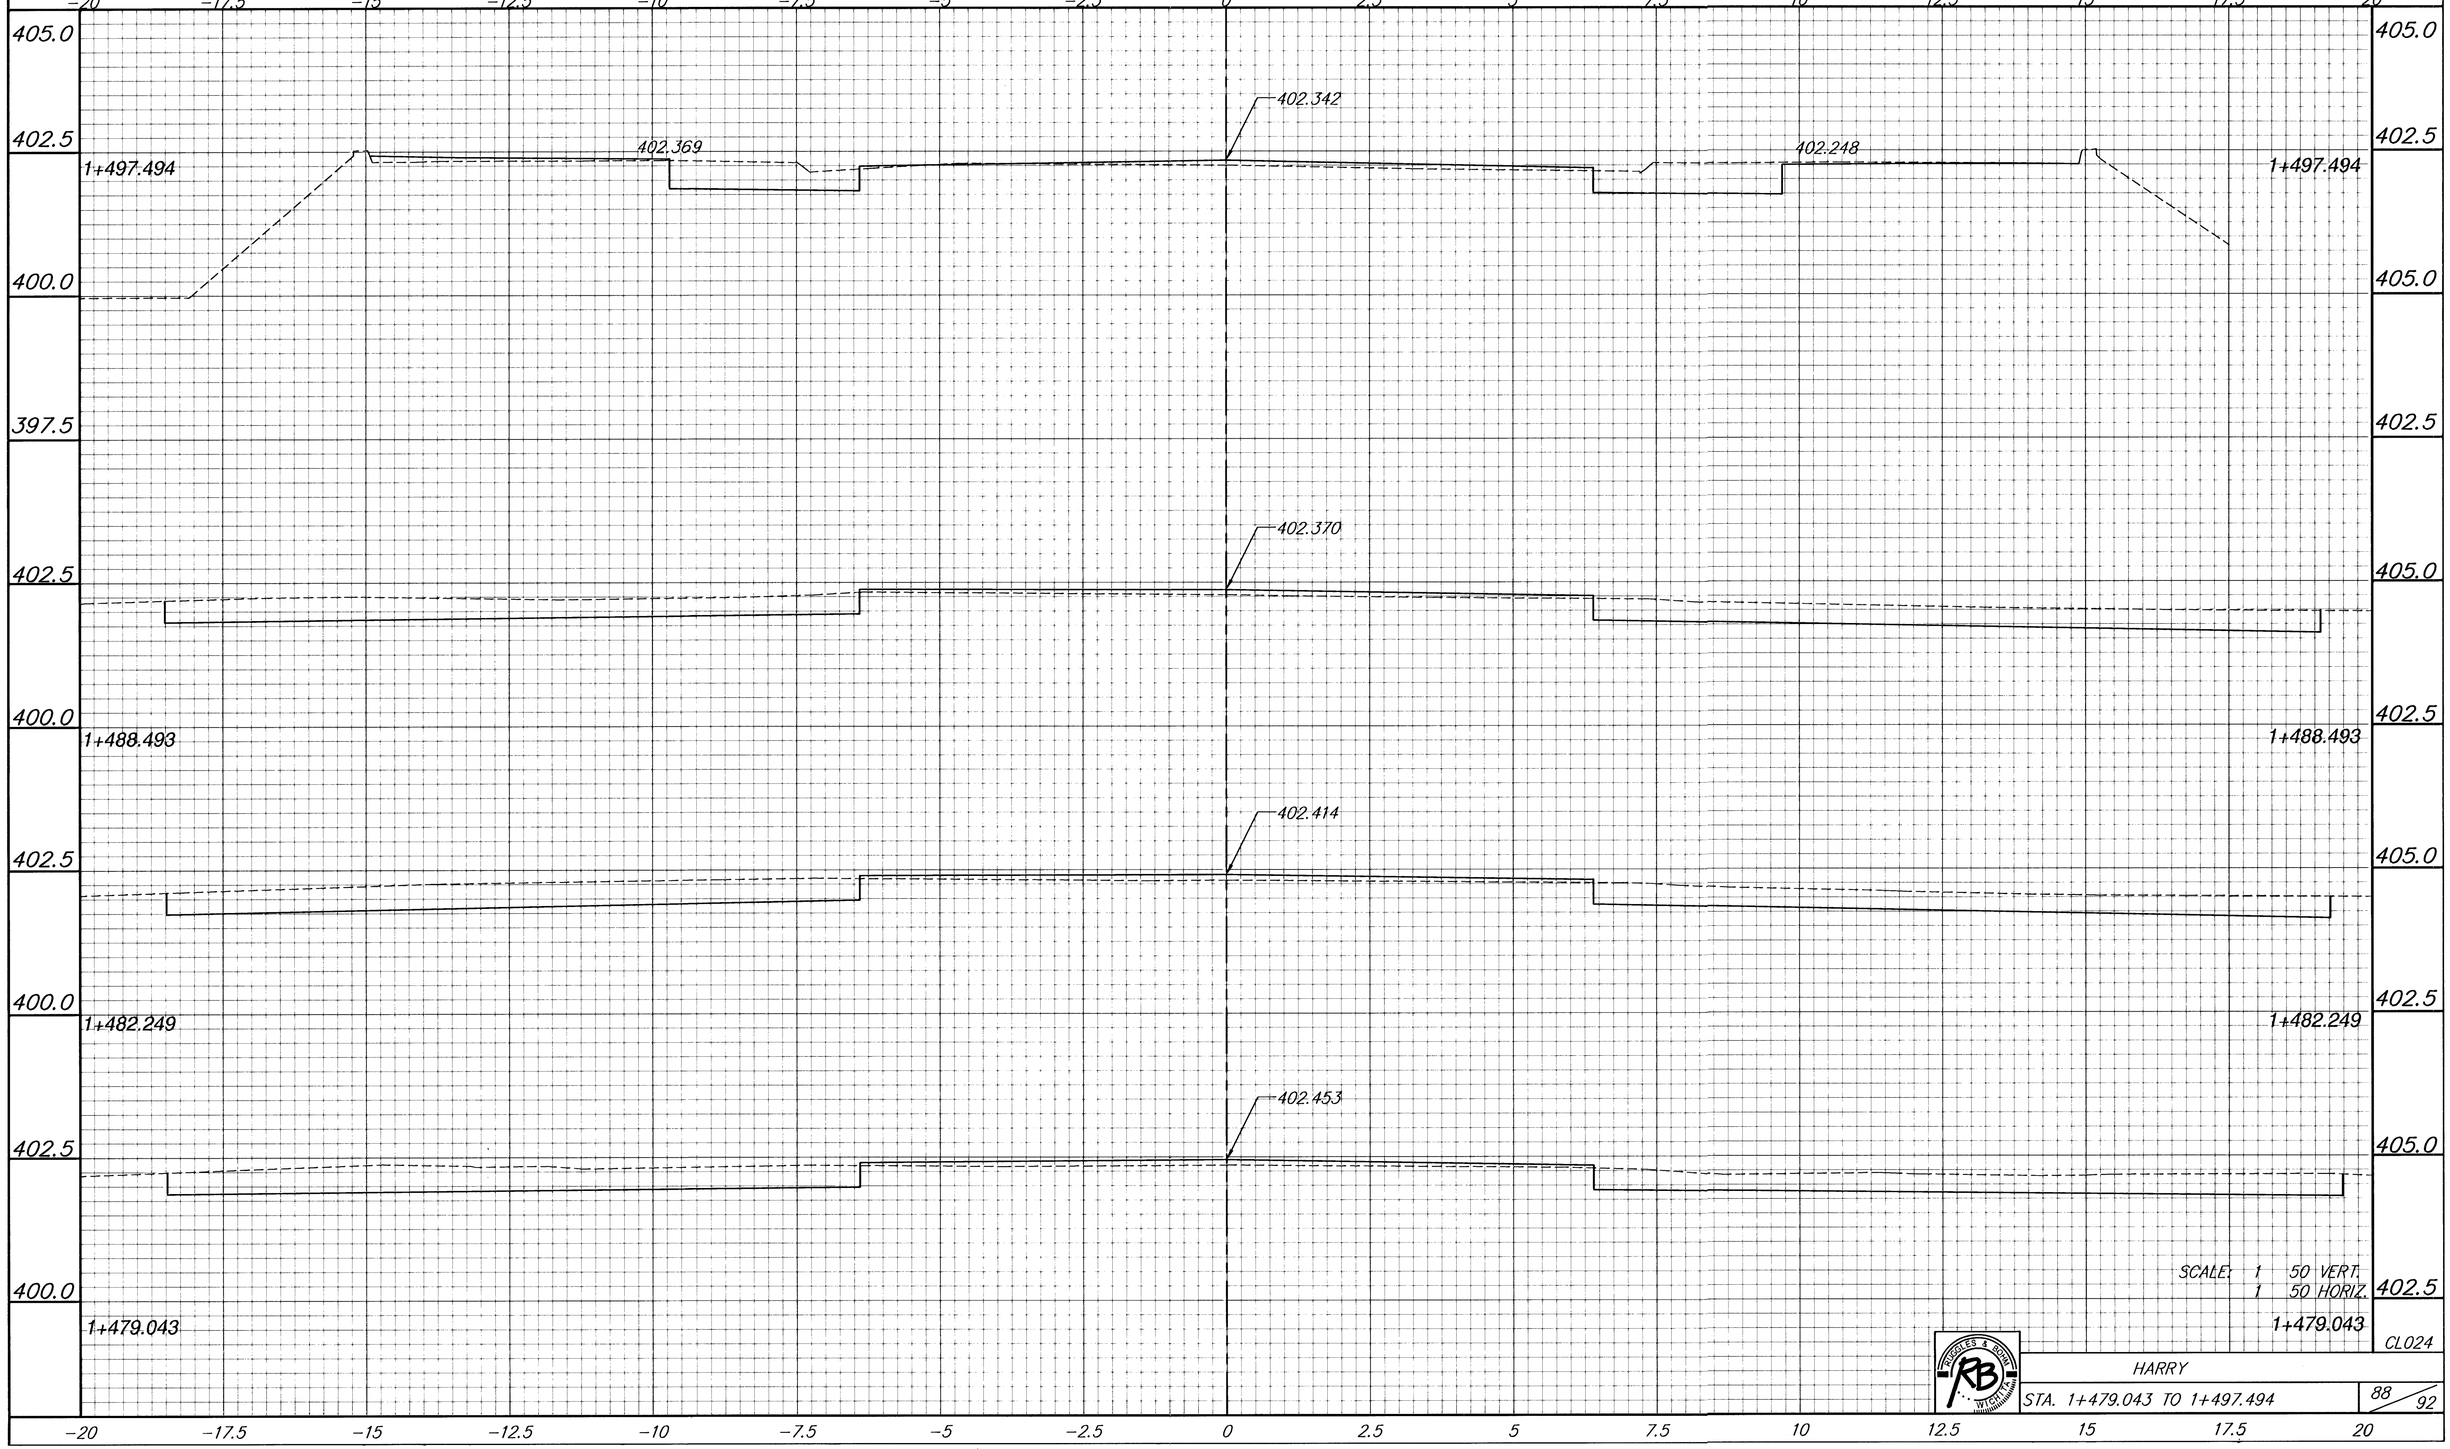


SCALE: 1 50 VERT.
1 50 HORIZ.

CL024

HARRY

STA. 1+479.043 TO 1+497.494

88 / 92