
FHWA REGION NO.	STATE	PROJECT NUMBER	FISCAL YEAR	SHEET NUMBER	TOTAL SHEETS
7	KANSAS	87N-0191-01	2002	90	92

BY	DATE
REFERENCES NOTED	
REFERENCES CHECKED	

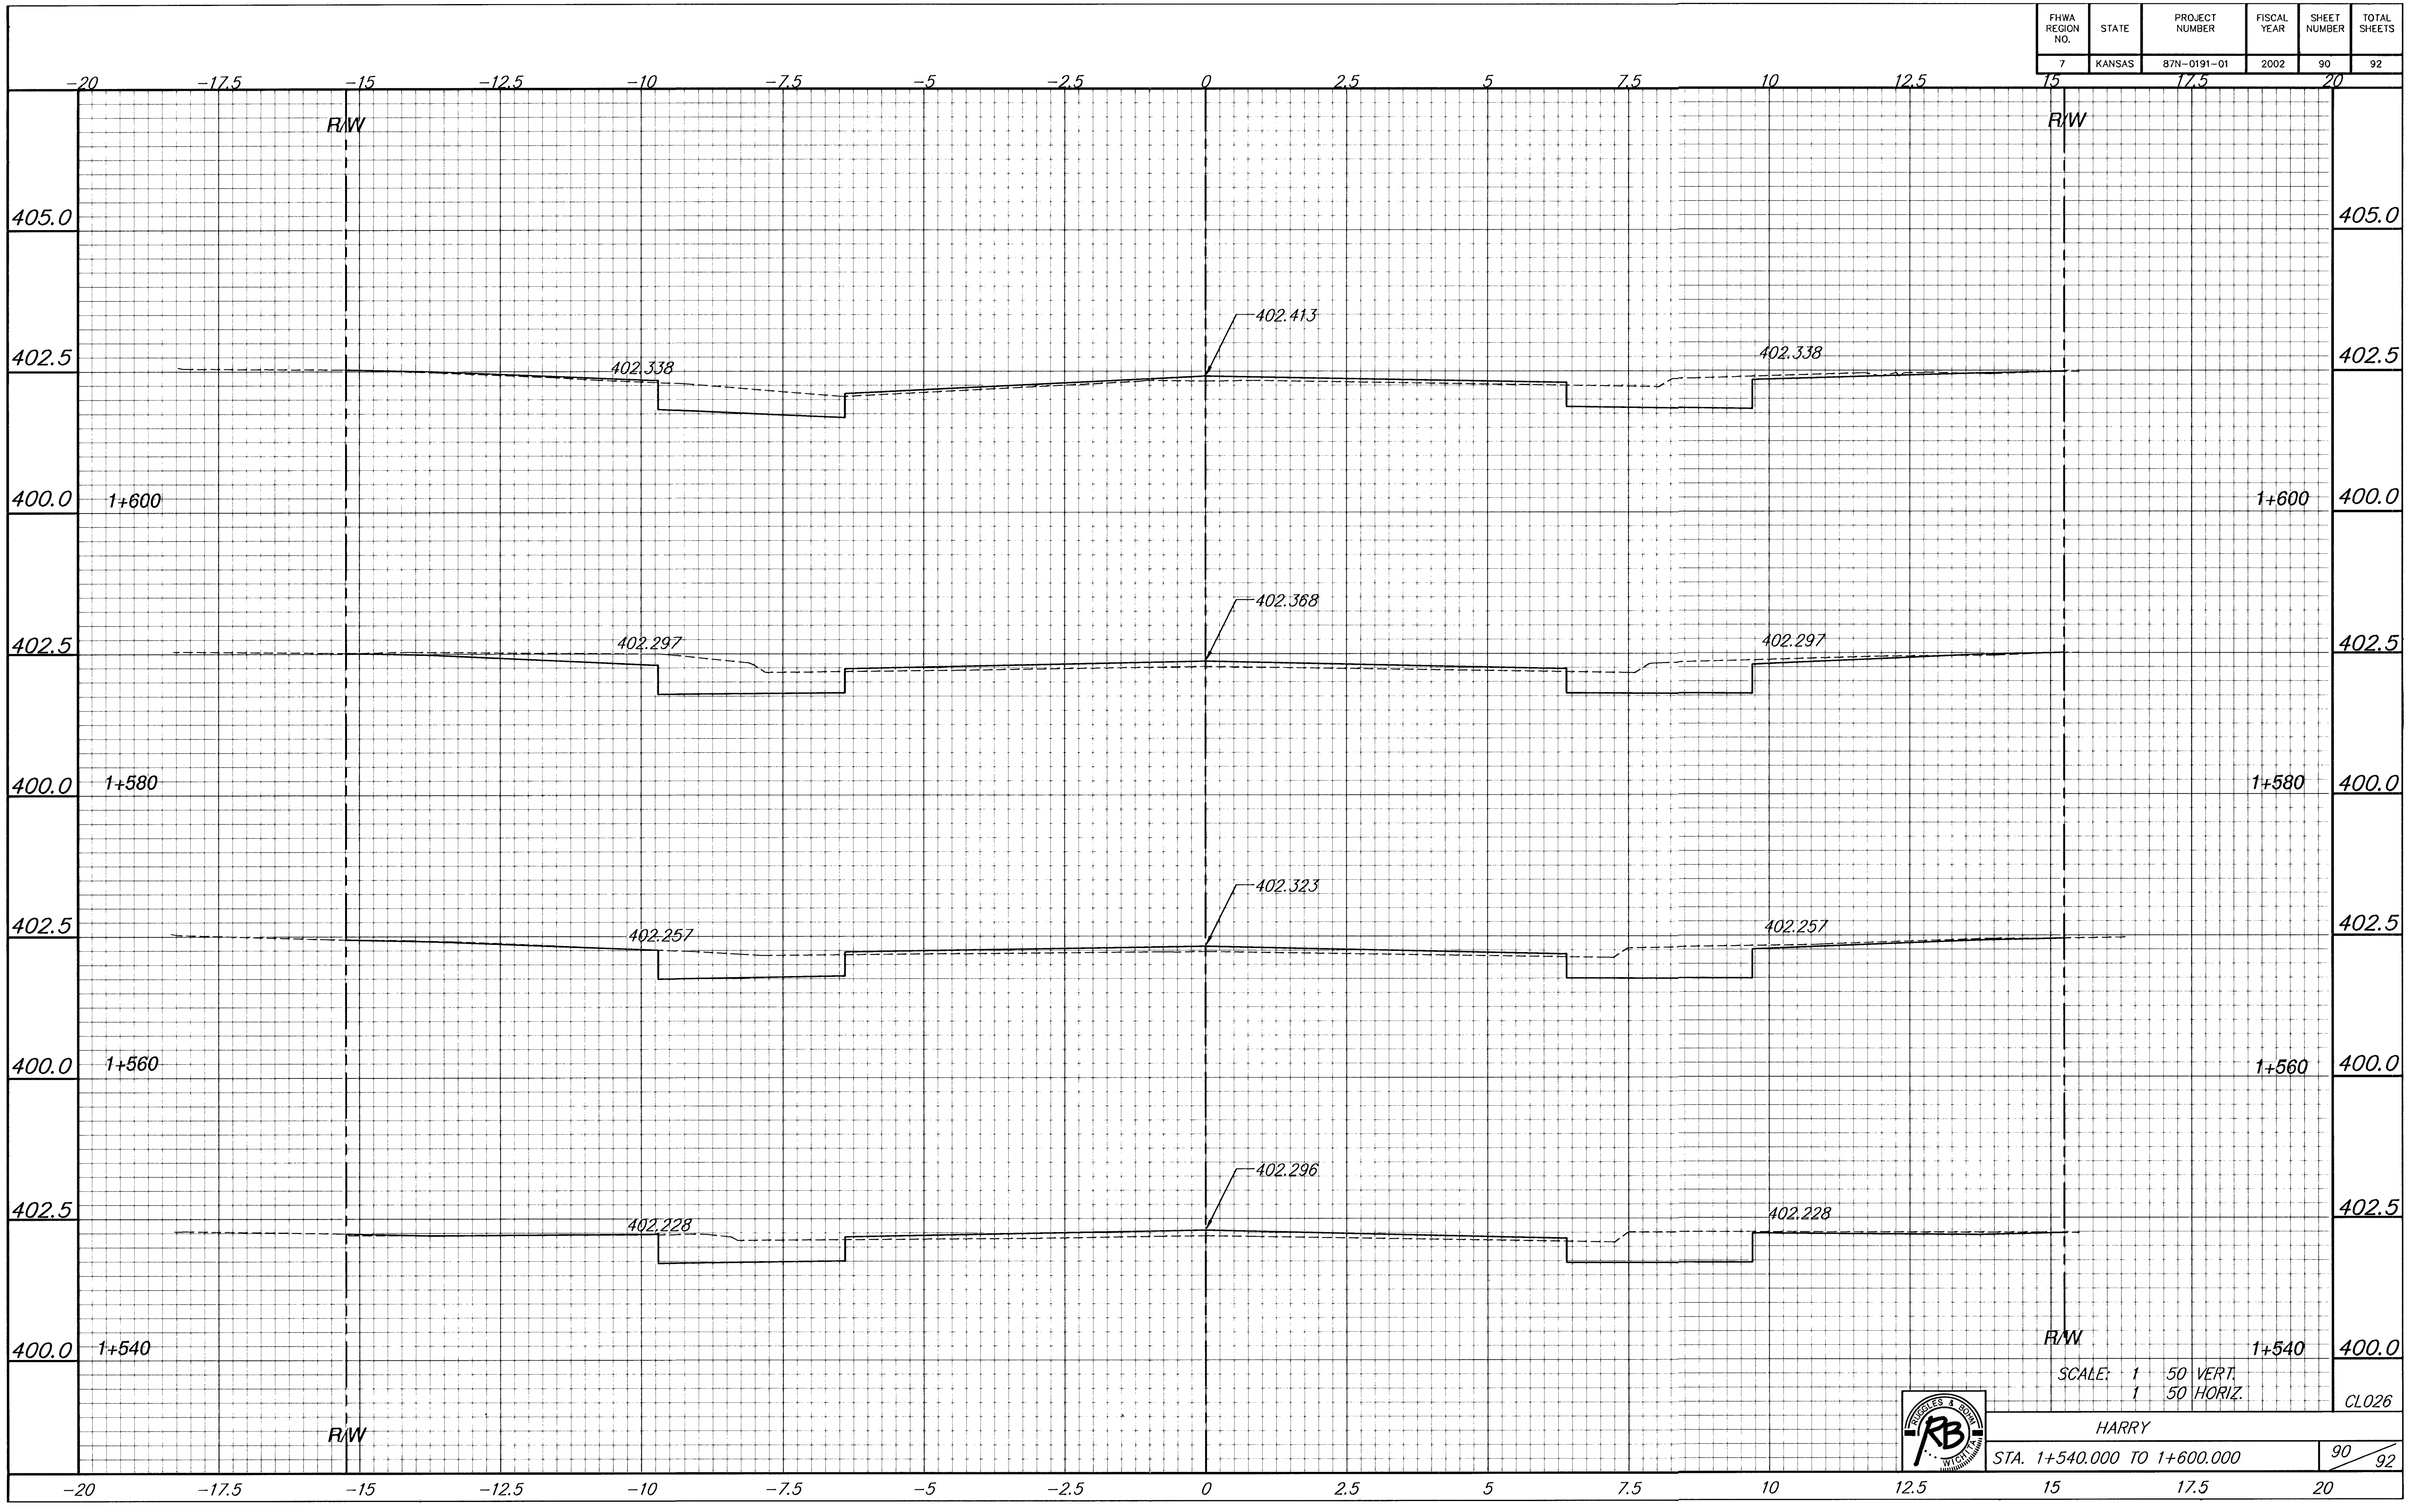

SCALE: 1 50 VERT.
1 50 HORIZ.

CL026

HARRY

STA. 1+540.000 TO 1+600.000

90 / 92