

SENECA STREET
SANITARY SEWER
LINE 1

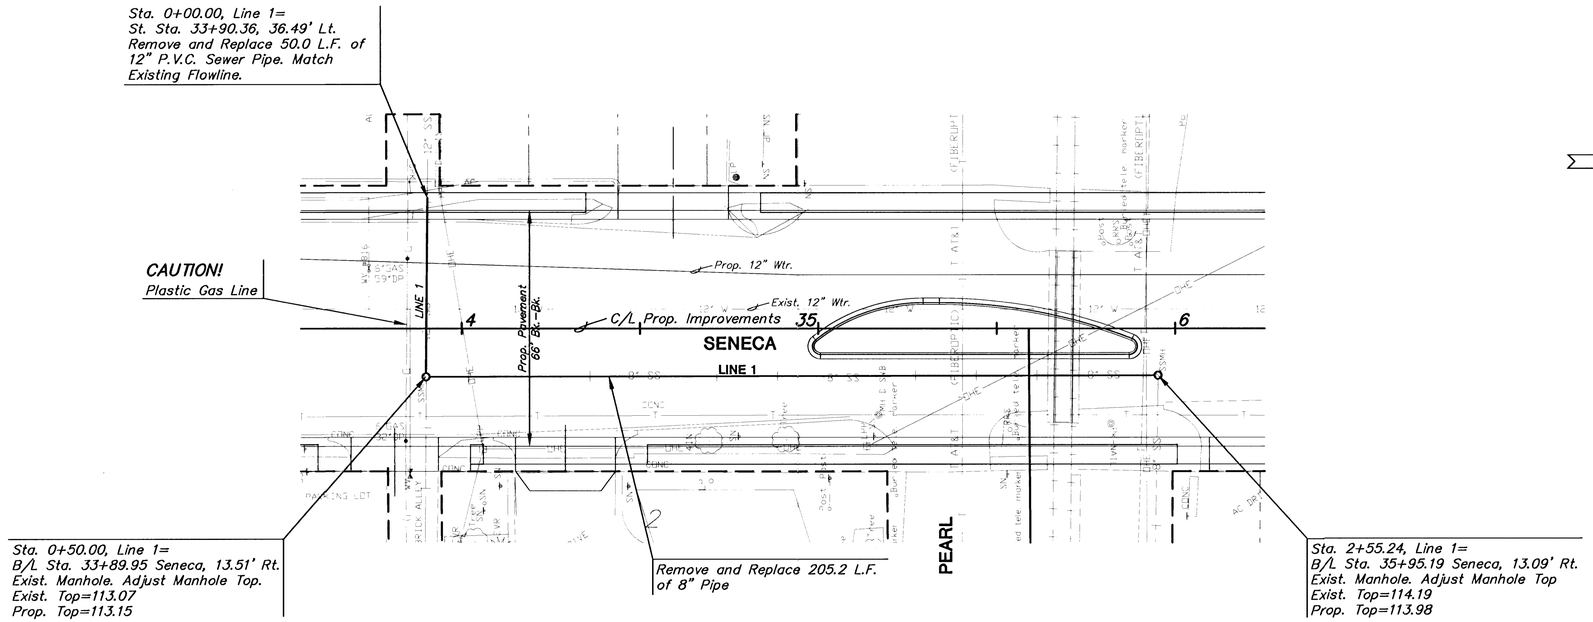

PLAN - LINE 1
SCALE 1" = 20'

PROFILE - LINE 1
HORIZONTAL SCALE: 1" = 20'
VERTICAL SCALE: 1" = 5'

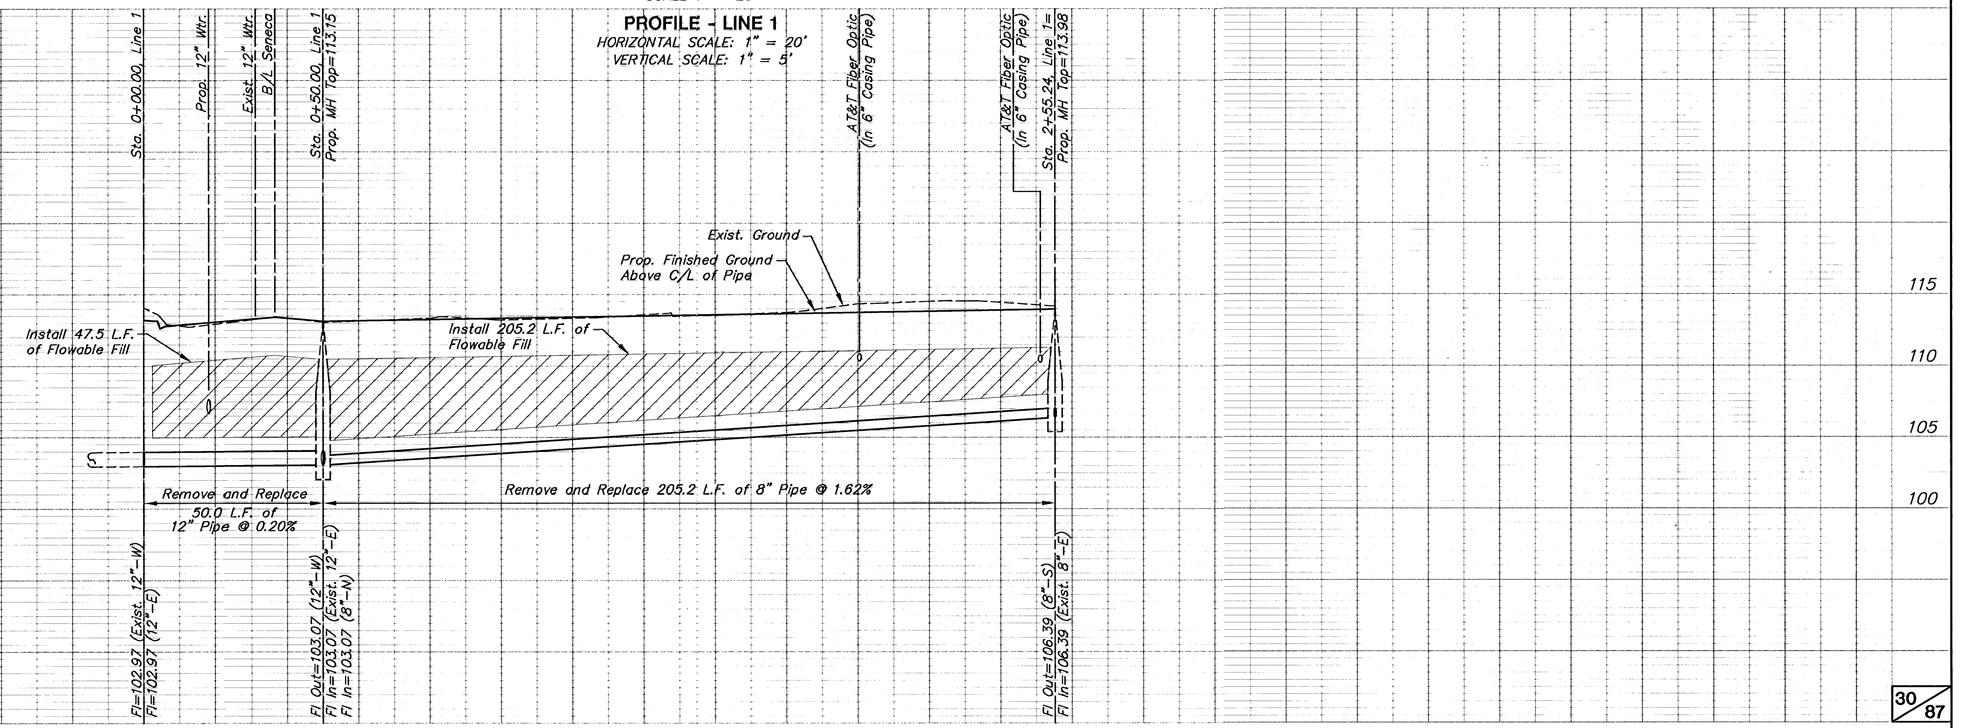

98092_B1

G:\CIVIL\98092\SAN\98092_B1.dwg Wed Oct 24 16:33:12 2001