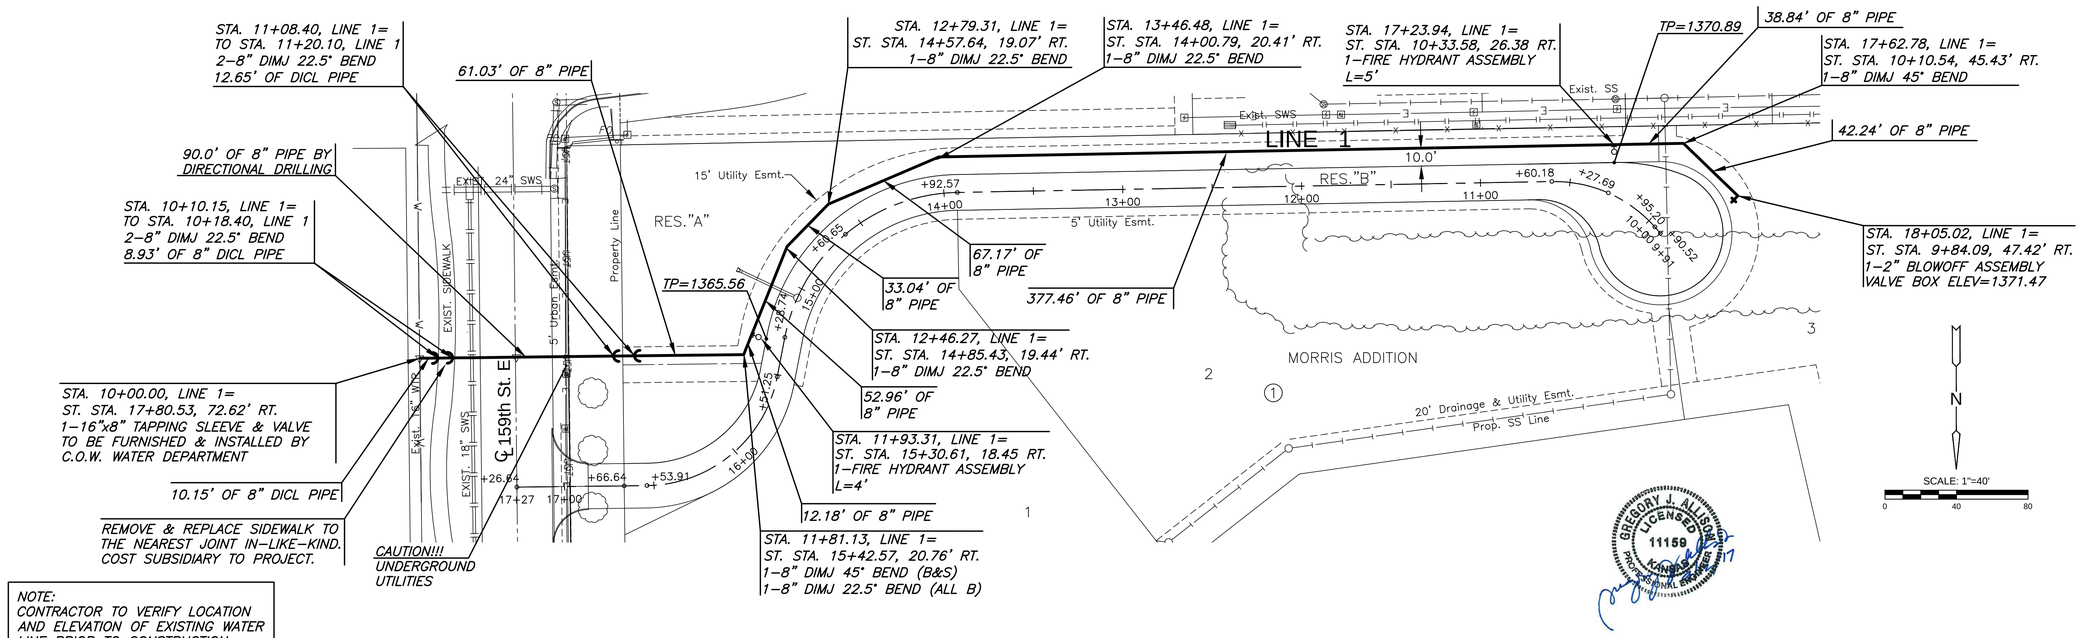

NOTE:
CONTRACTOR TO VERIFY LOCATION AND ELEVATION OF EXISTING WATER LINE PRIOR TO CONSTRUCTION.

PLAN WATER LINE 1

PROFILE WATER LINE 1

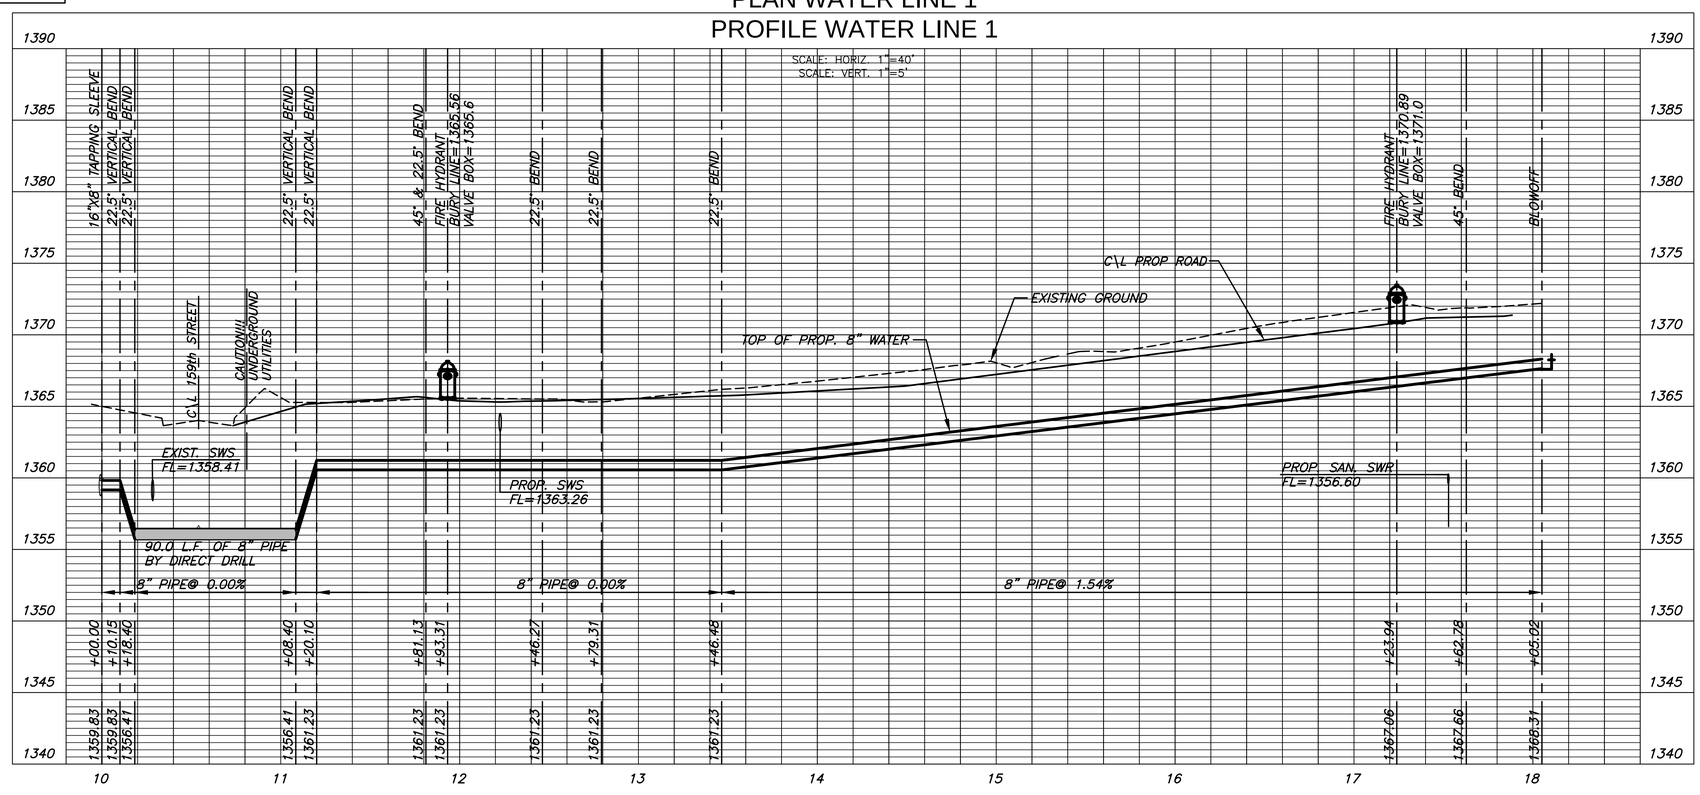

MKEC
Wichita, KS • 316-684-9600

WATER DISTRIBUTION PLANS FOR

MORRIS ADDITION

159TH DEVELOPEMENT

©2017
MKEC Engineering
All Rights Reserved
www.mkec.com
These drawings and their contents, including, but not limited to, all concepts, designs, & ideas are the exclusive property of MKEC Engineering (MKEC), and may not be used or reproduced in any way without the express consent of MKEC.

WTR LINE 1

PROJECT NO.	448-90831
DATE	SEPT 2017
SCALE	1" = 40'

DESIGNED	DRAWN	CHECKED
DFL	RWB	GJA

NO.	REVISION	DATE

SHEET NO.

04 OF 11

PLOTTED: Tuesday, September 12, 2017 @ 03:17PM
J:\PROJECTS\2015\15010\0898_MORRIS ADDITION_159TH DEVELOPMENT_15898 CAD\SHTS\05 CIVIL\WTR\15898-CP-01.DWG