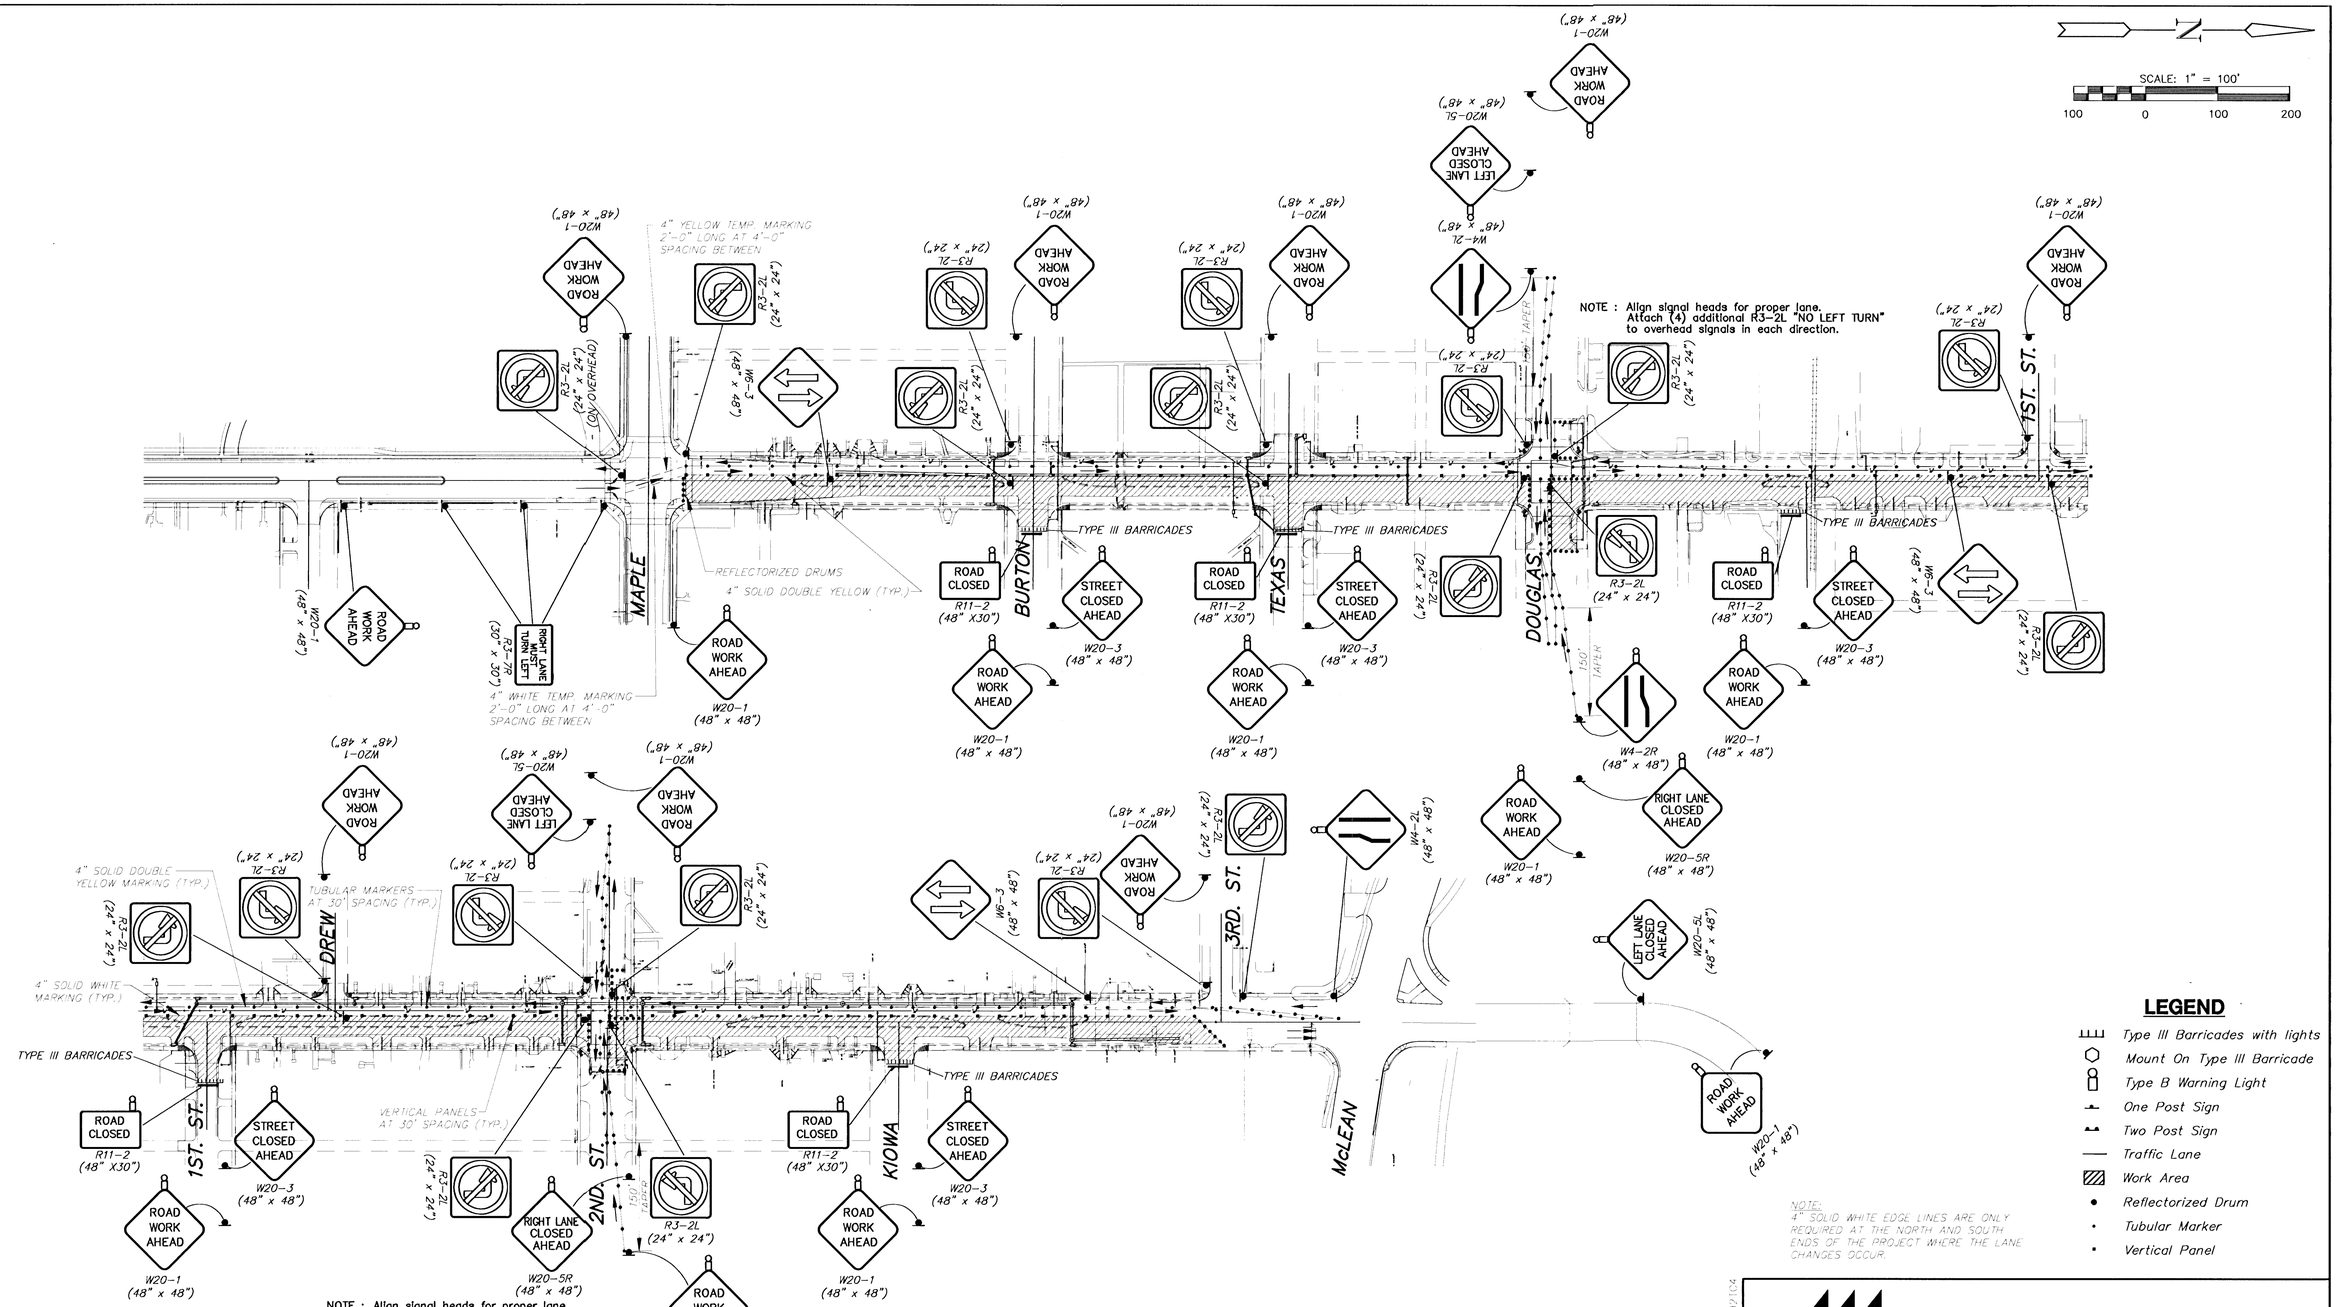



## LEGEND

- Type III Barricades with lights
- Mount On Type III Barricade
- Type B Warning Light
- One Post Sign
- Two Post Sign
- Traffic Lane
- Work Area
- Reflectorized Drum
- Tubular Marker
- Vertical Panel

NOTE:
4" SOLID WHITE EDGE LINES ARE ONLY REQUIRED AT THE NORTH AND SOUTH ENDS OF THE PROJECT WHERE THE LANE CHANGES OCCUR.

G:\CIVIL\98092\TRAFCON\98092TC4.dwg Wed Oct 24 17:37:47 2001

G:\CIVIL\98092\TRAFCON\98092TC4

MKEC ENGINEERING CONSULTANTS
411 N. WEBB ROAD
WICHITA, KS. 67206
316 - 684 - 9600

**SENECA STREET**
PROJECT NAME

**TRAFFIC CONTROL - PHASE IV**
SHEET TITLE

| MJV | GJR | GJA |
|---|---|---|
| DESIGN BY: | DRAWN BY: | CHECKED BY: |
| OCTOBER 2001 | 98092 | 67 / 87 |
| DATE | JOB NO. | SHEET/OF |