
SENECA STREET
PAVING CROSS SECTIONS
SENECA

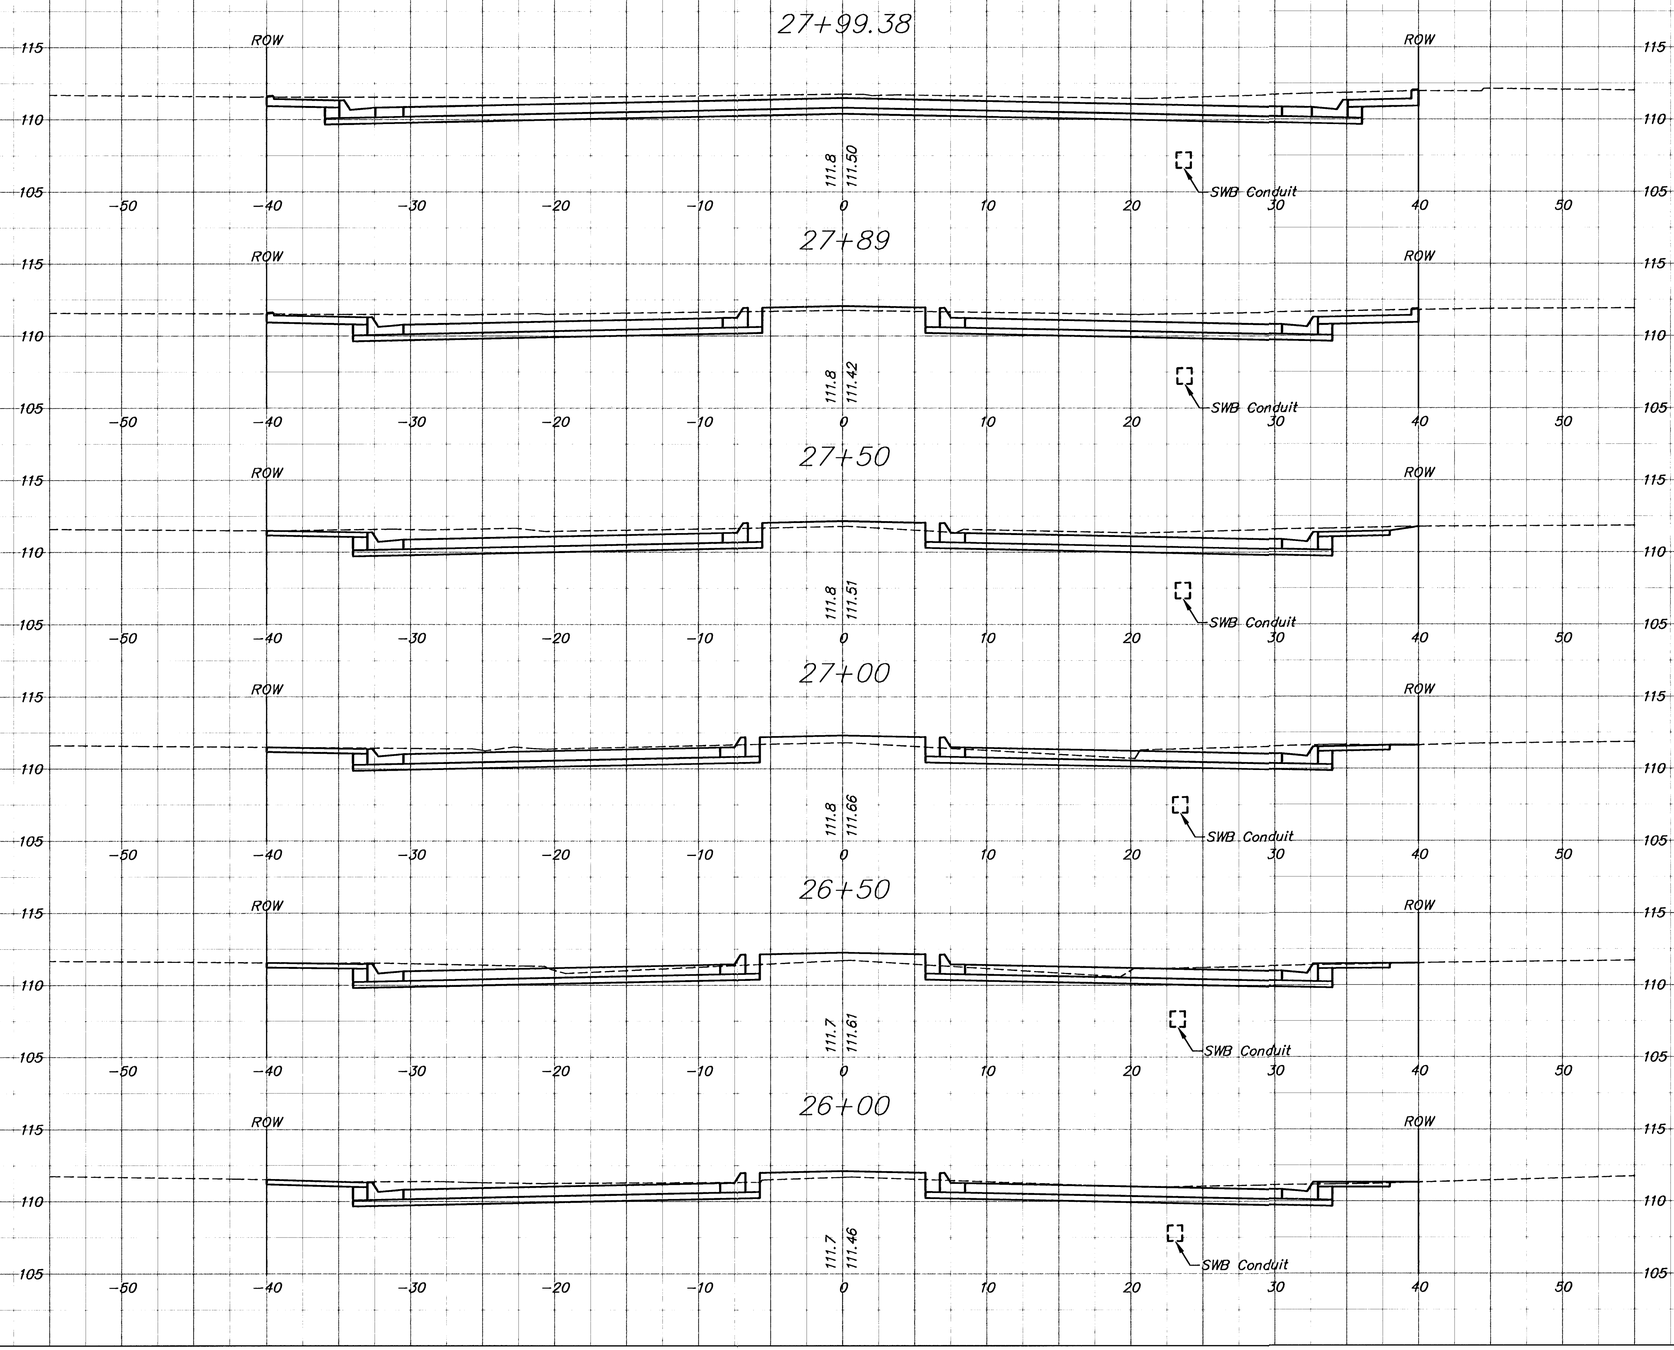

G:\CIVIL\98092\VSEC1\98092x04.dwg Thu Oct 25 11:55:05 2001