
SENECA STREET
PAVING CROSS SECTIONS
SENECA

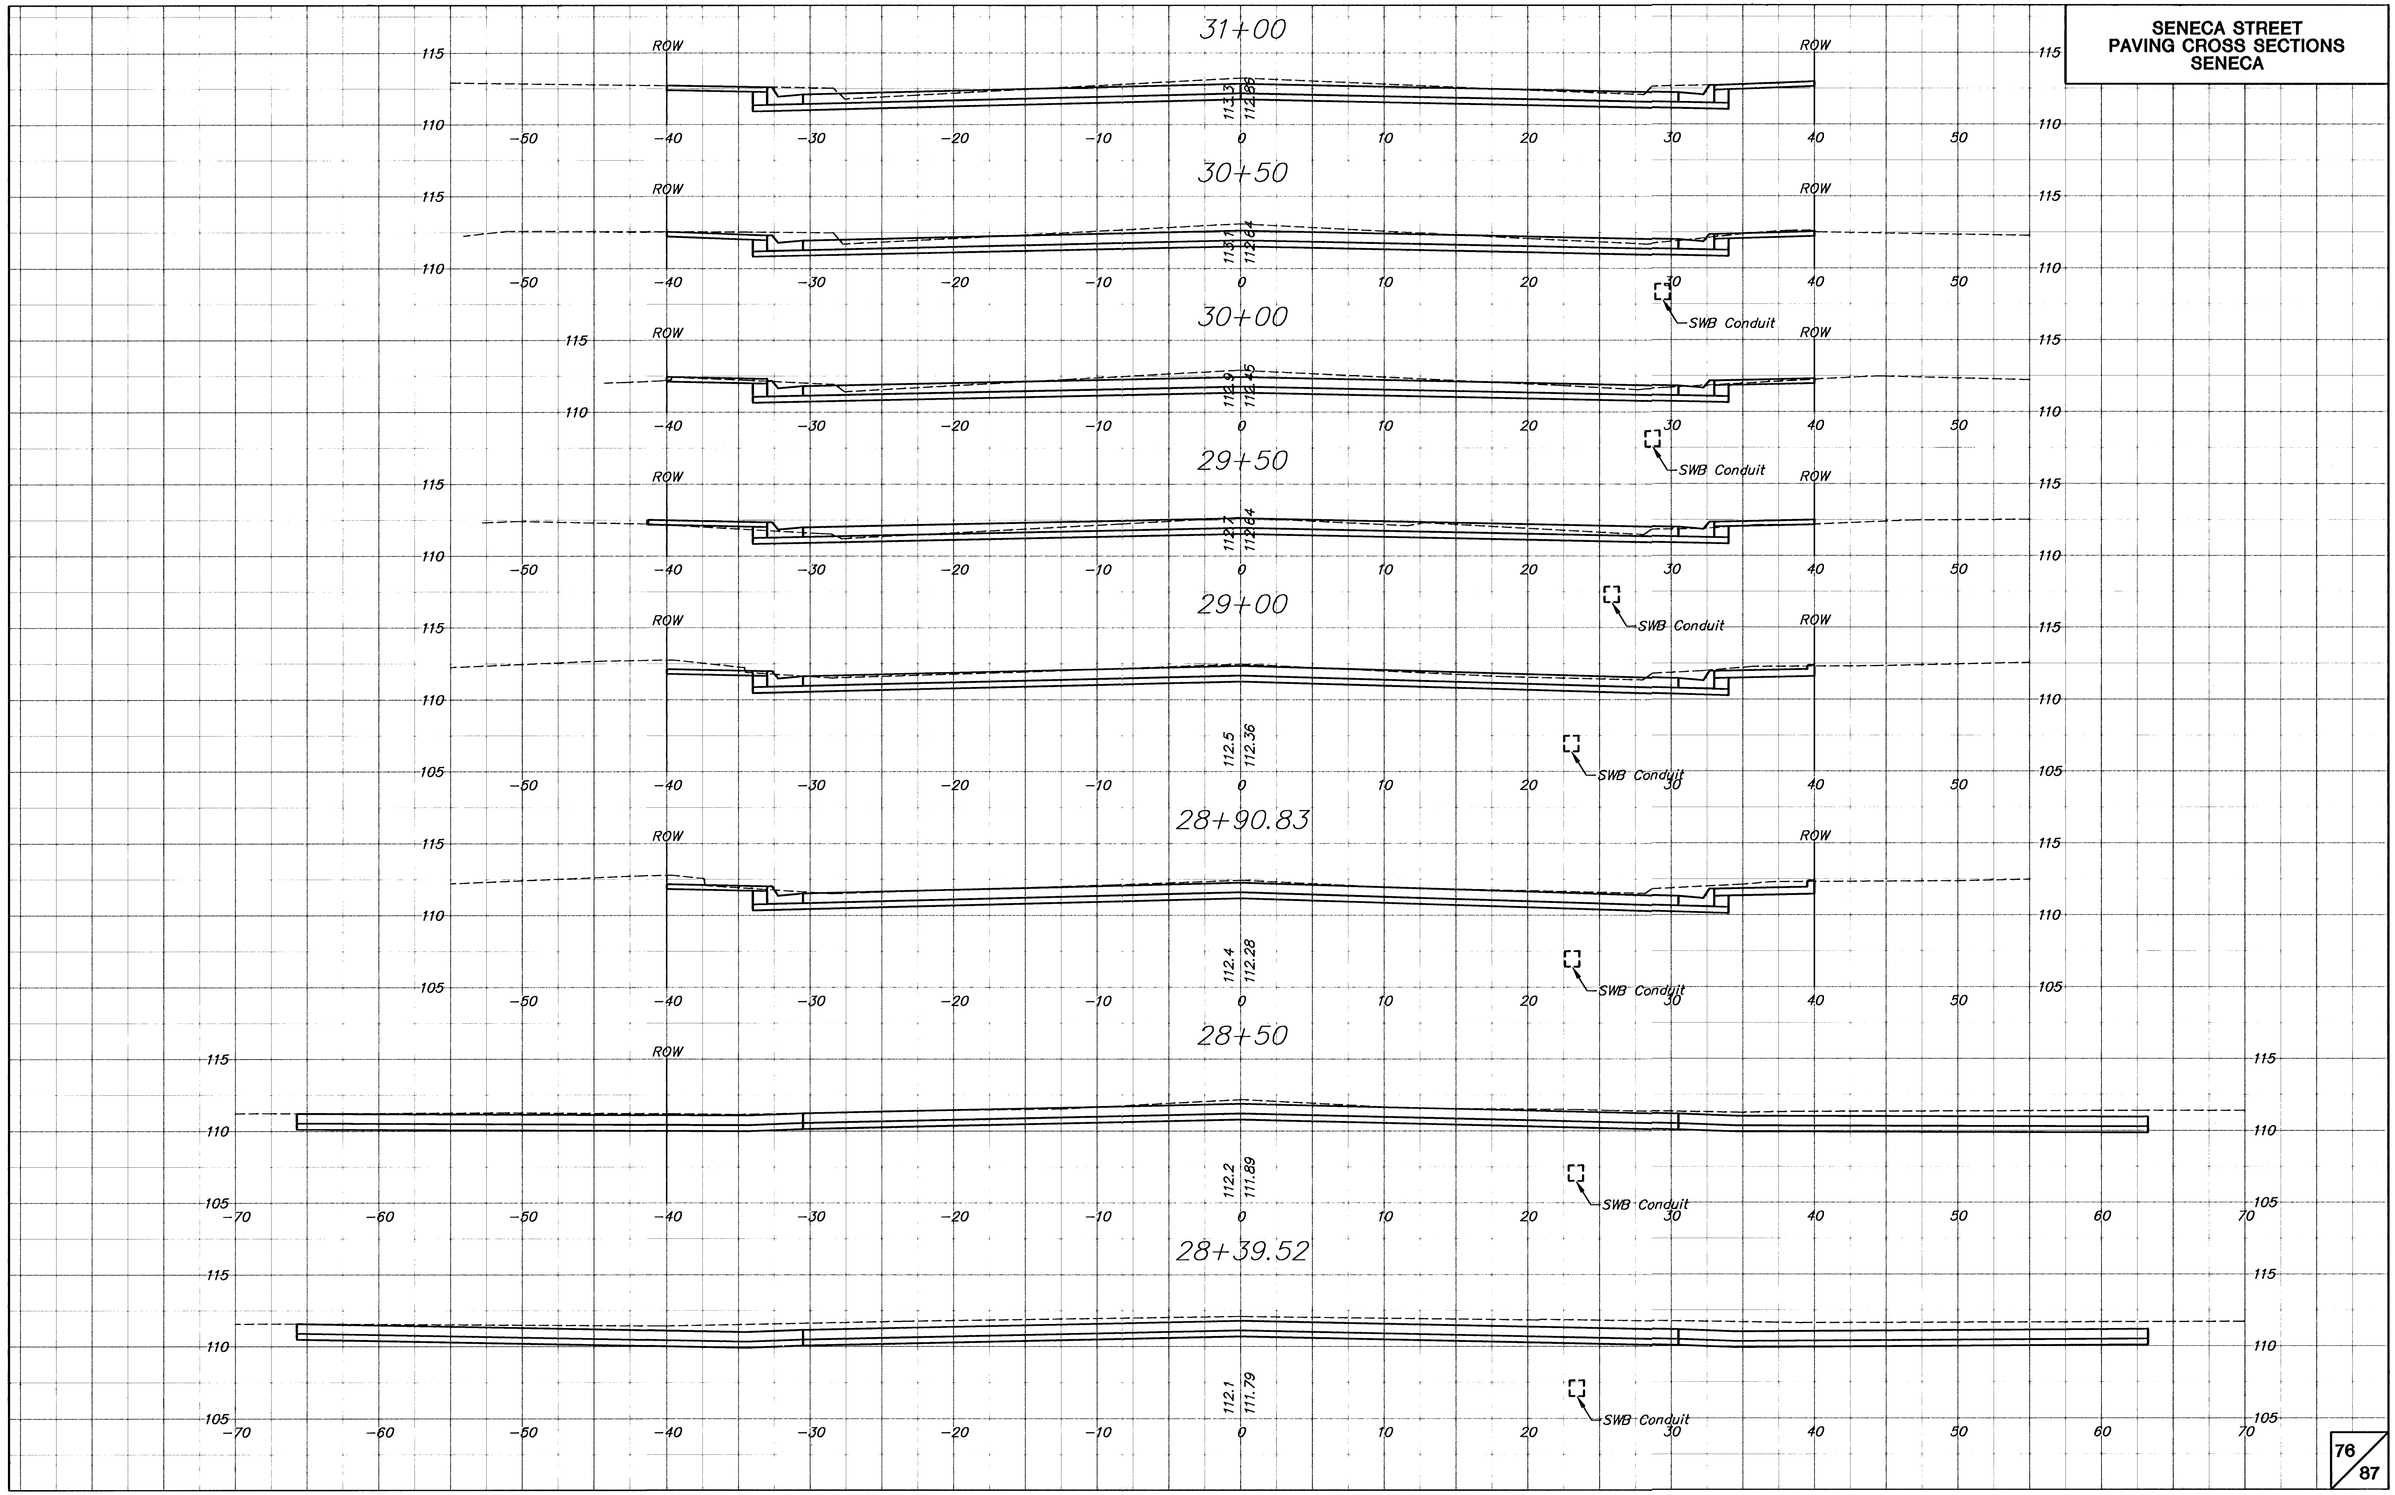

G:\CIVIL\96092\MSECT\96092X05.dwg Thu Oct 25 11:55:41 2001