
SENECA STREET
PAVING CROSS SECTIONS
SENECA

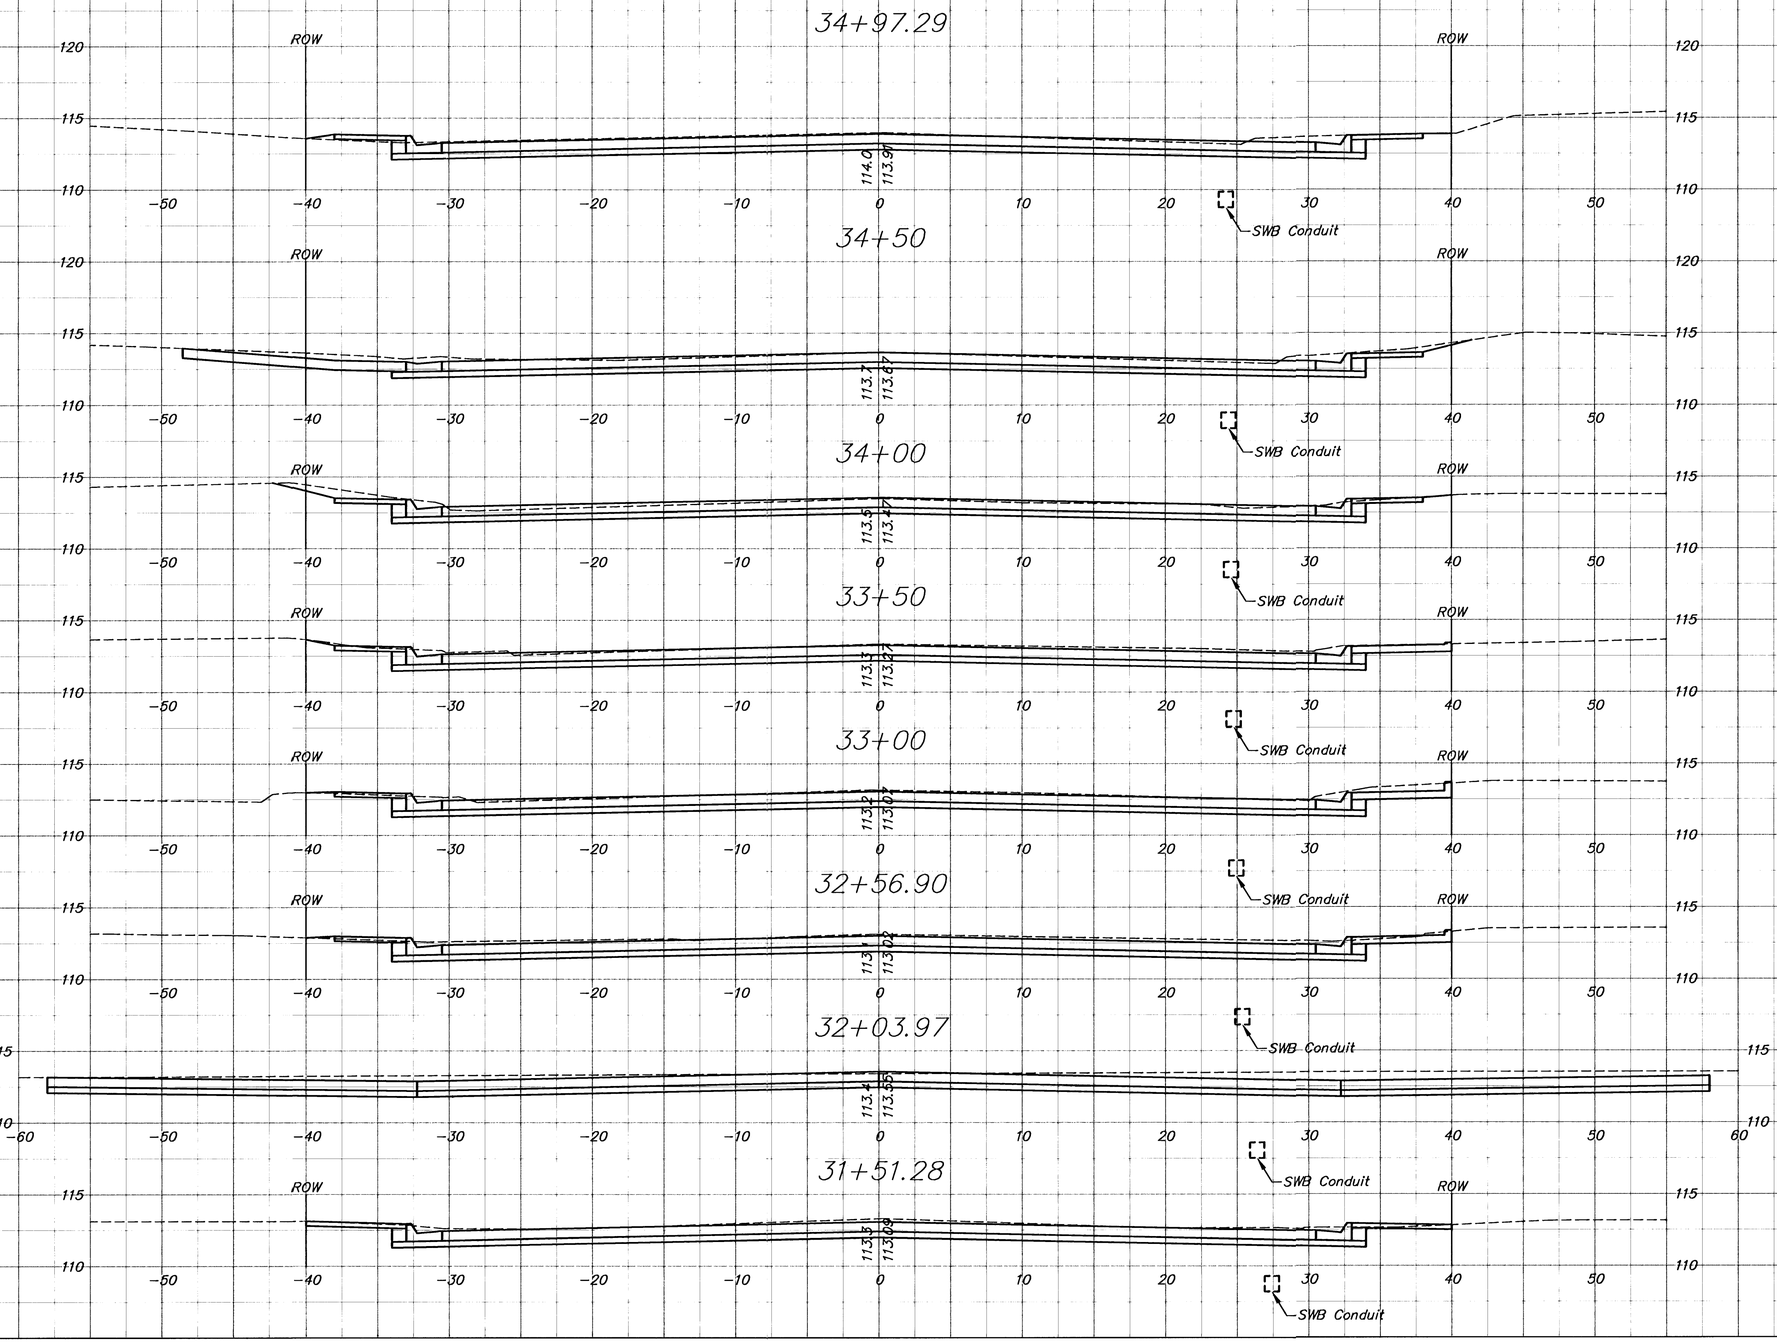

G:\CIVIL\98092\XSEC\T\98092x06.dwg Thu Oct 25 11:56:32 2001