
SENECA STREET
PAVING CROSS SECTIONS
SENECA

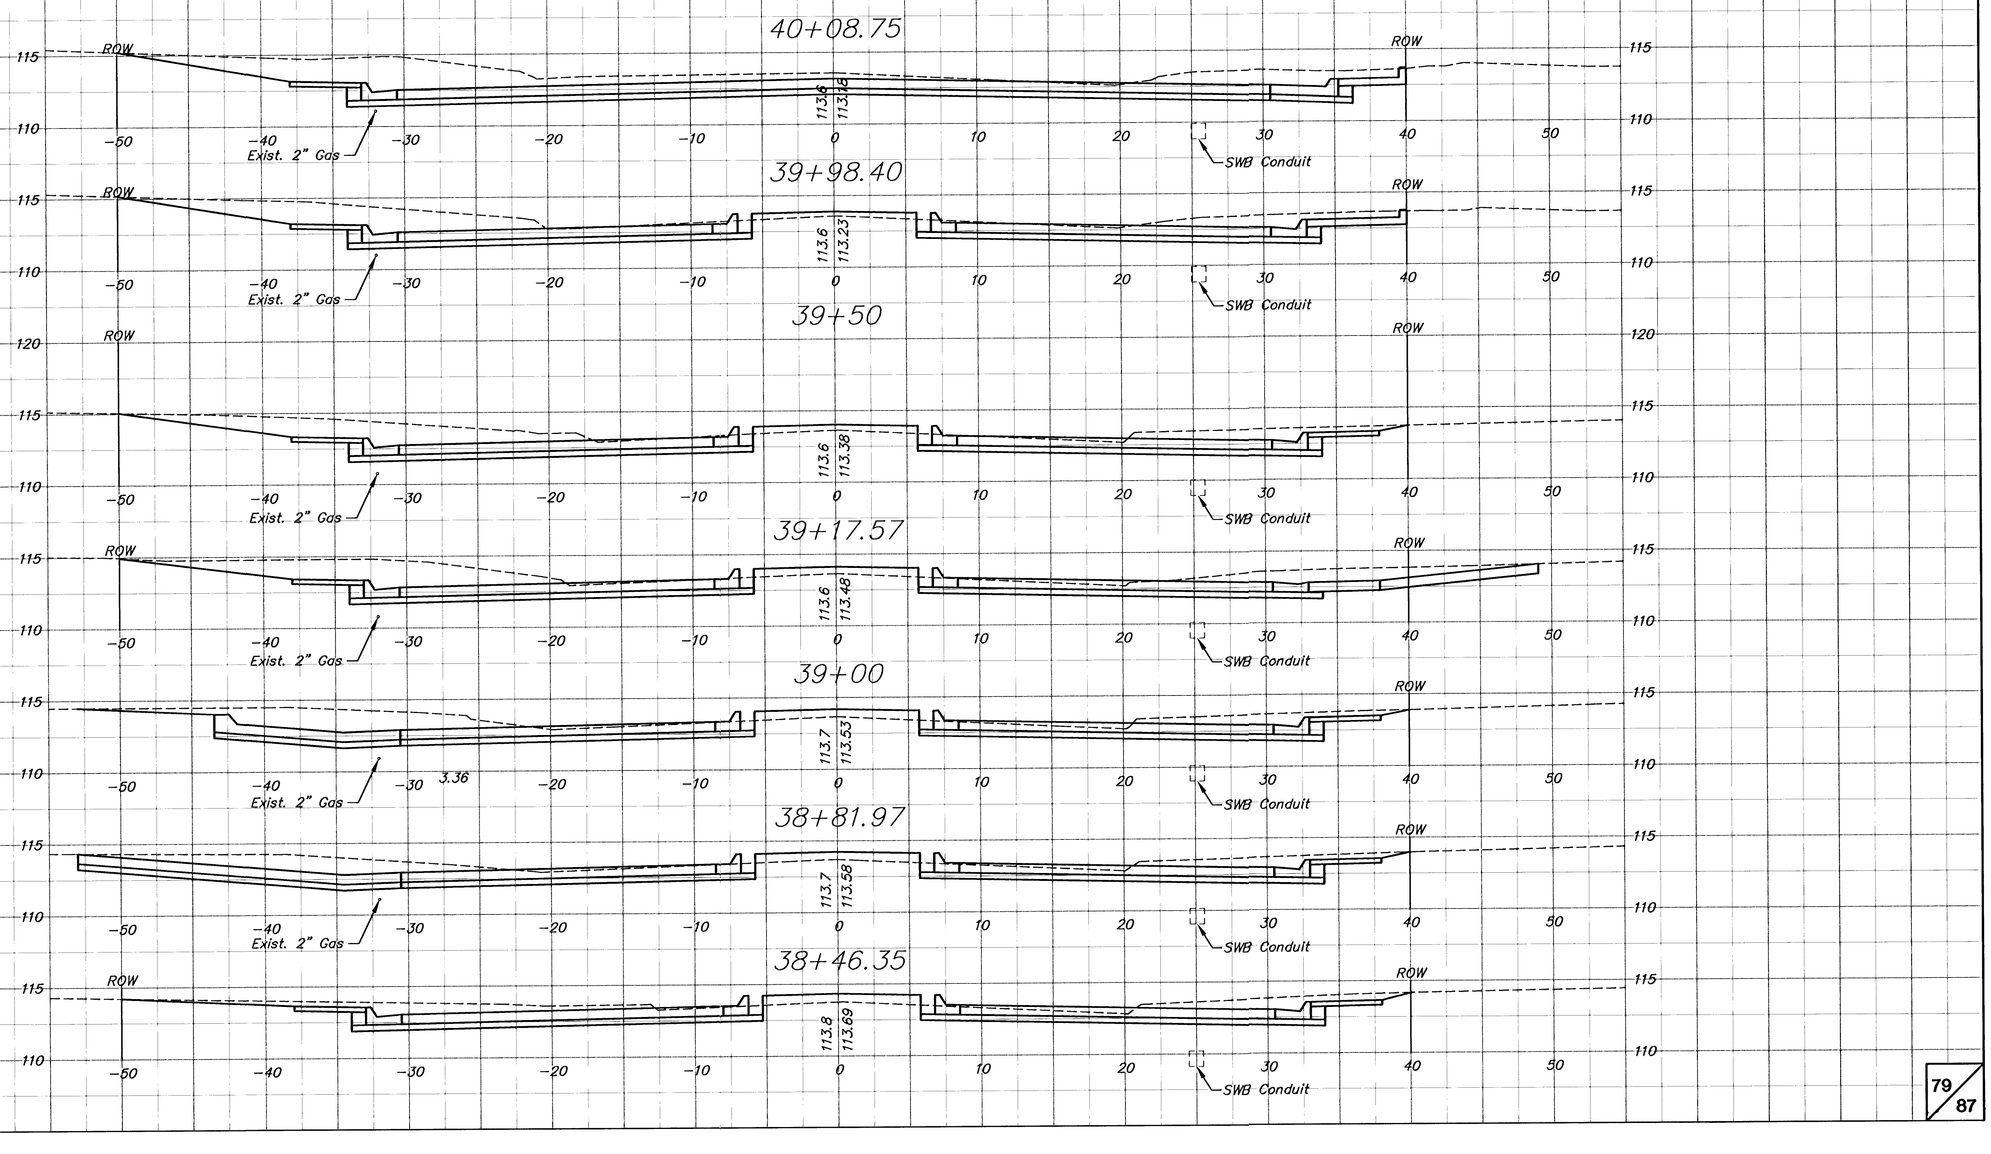

G:\CIVIL\98092\XSECT\98092x08.dwg Thu Oct 25 11:58:00 2001