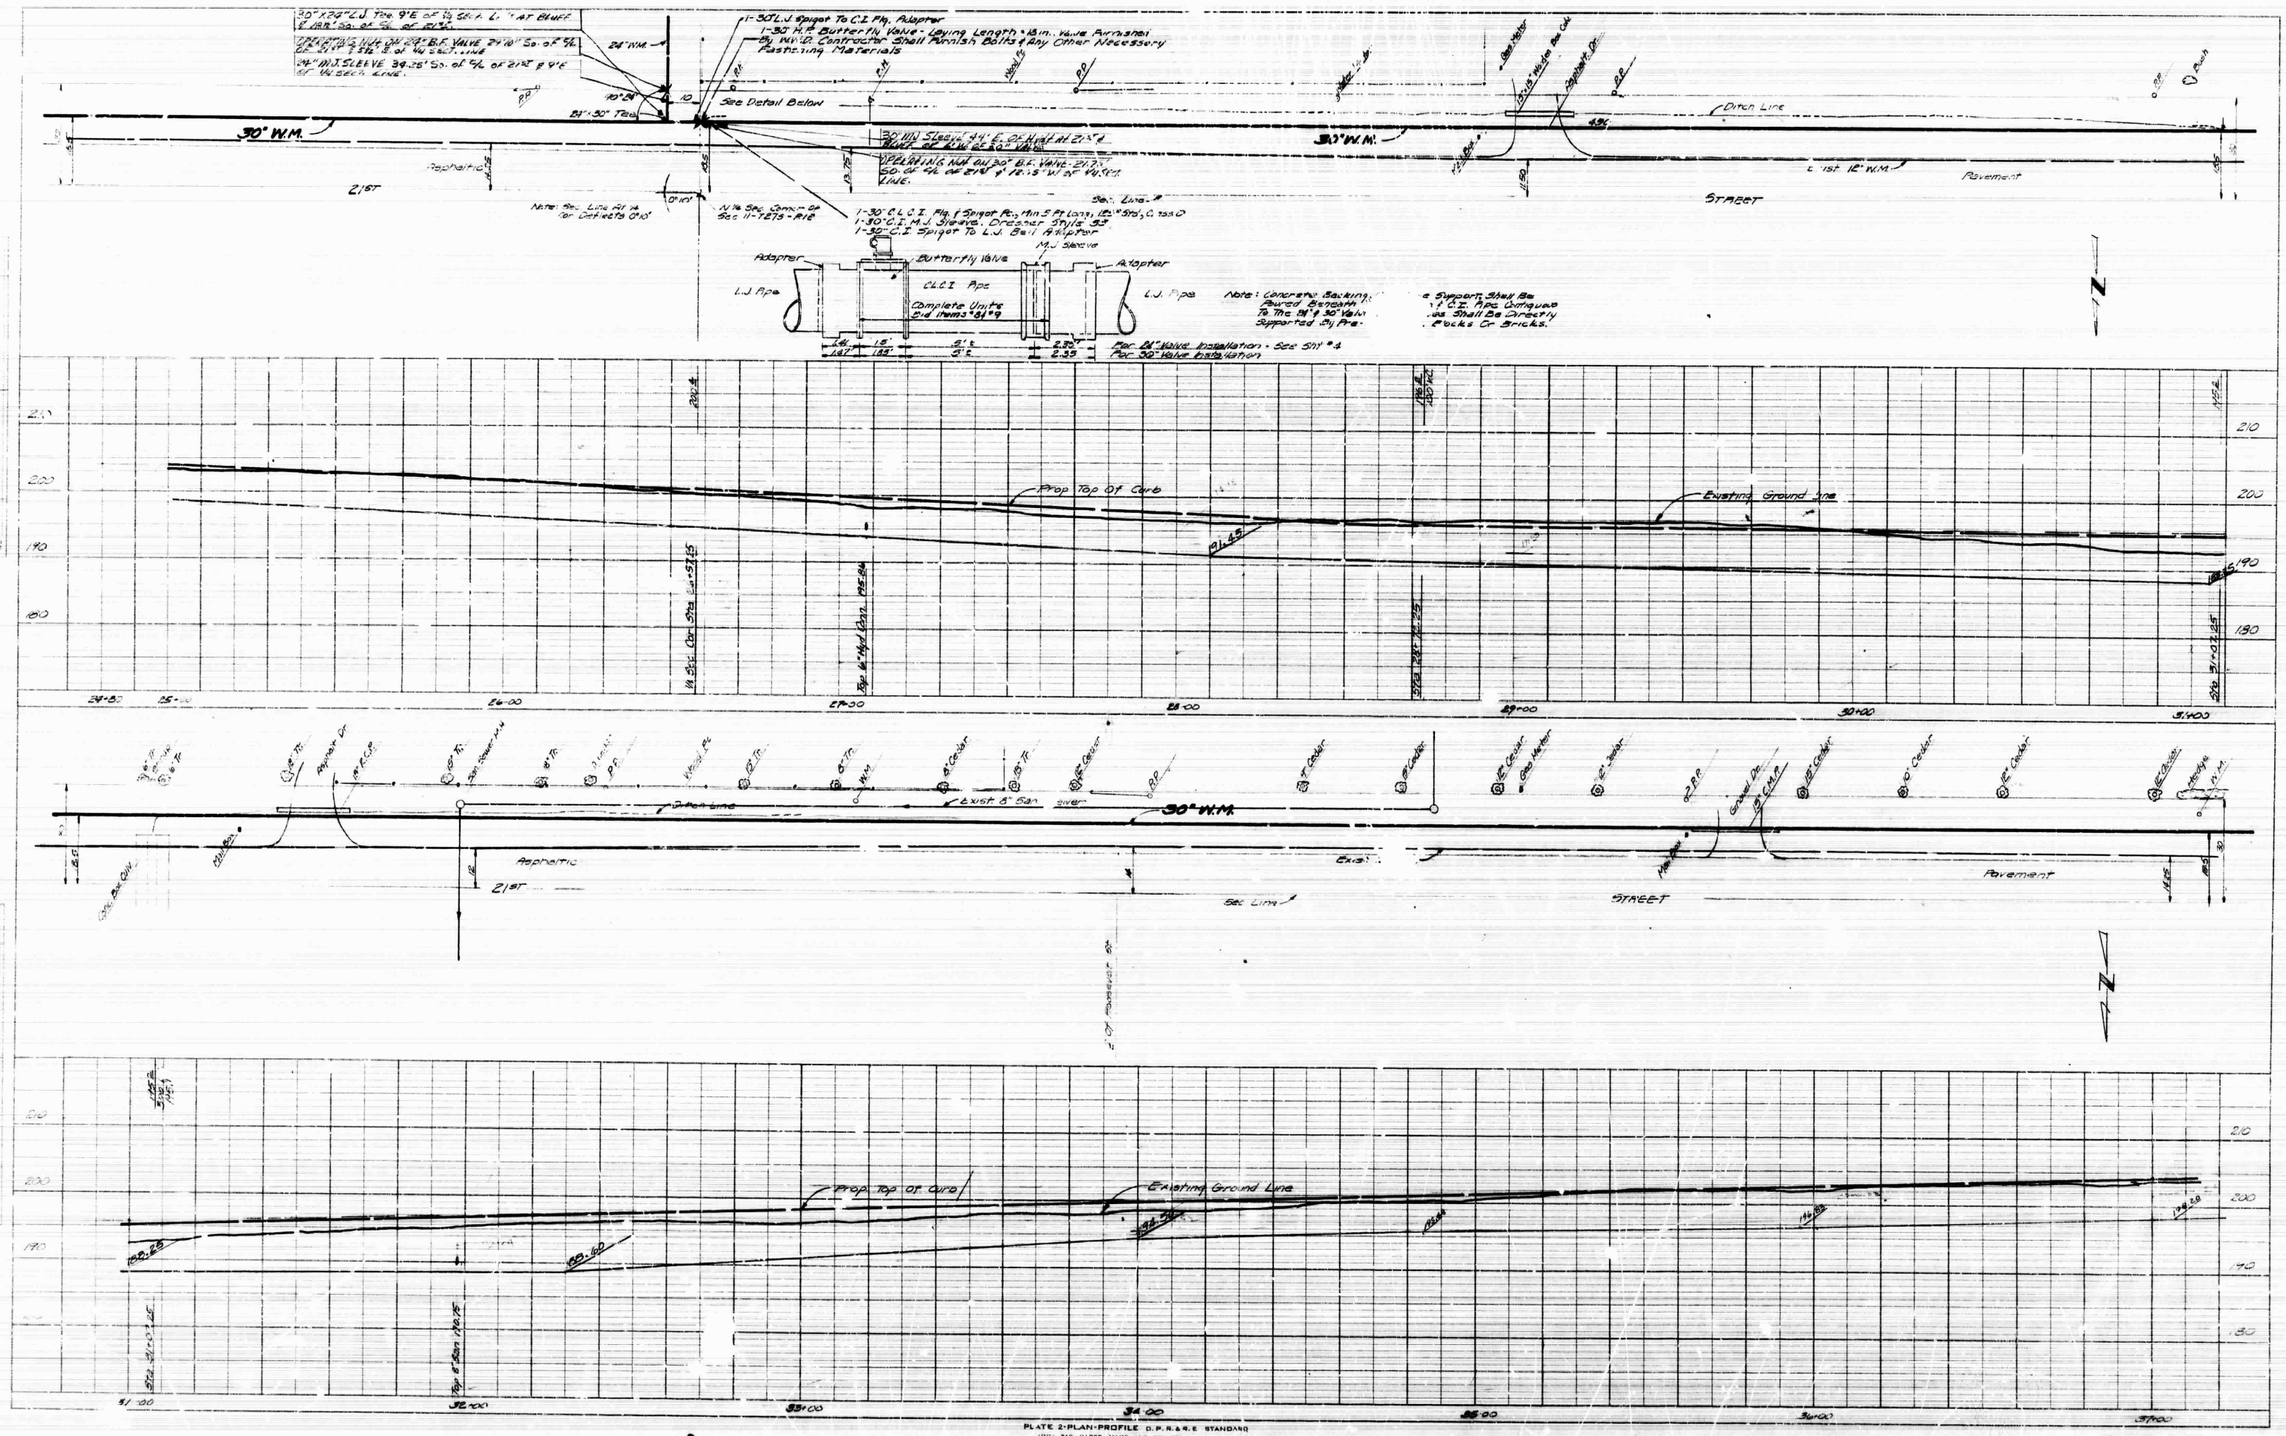
30" W.M.
Asphaltic
21ST
STREET
Pavement
Ditch Line
See Detail Below
Adapter
Butterfly Valve
M.J. Sleeve
C.L.C.I. Pipe
L.J. Pipe
Prop. Top Of Curb
Existing Ground Line
Prop. Top of Curb
Existing Ground Line
Sec. Line
PLATE 2-PLAN-PROFILE D.P.R.&E. STANDARD
EUGENE DIETZGEN CO.
SHEET 3 OF 6