Exhibit C-3

Kansas Fiber Network
E. 21st St. & N. Bluff Ave.
Wichita, Ks.

One 1.25" HDPE Duct & 144 ct. (active) KFN Fiber

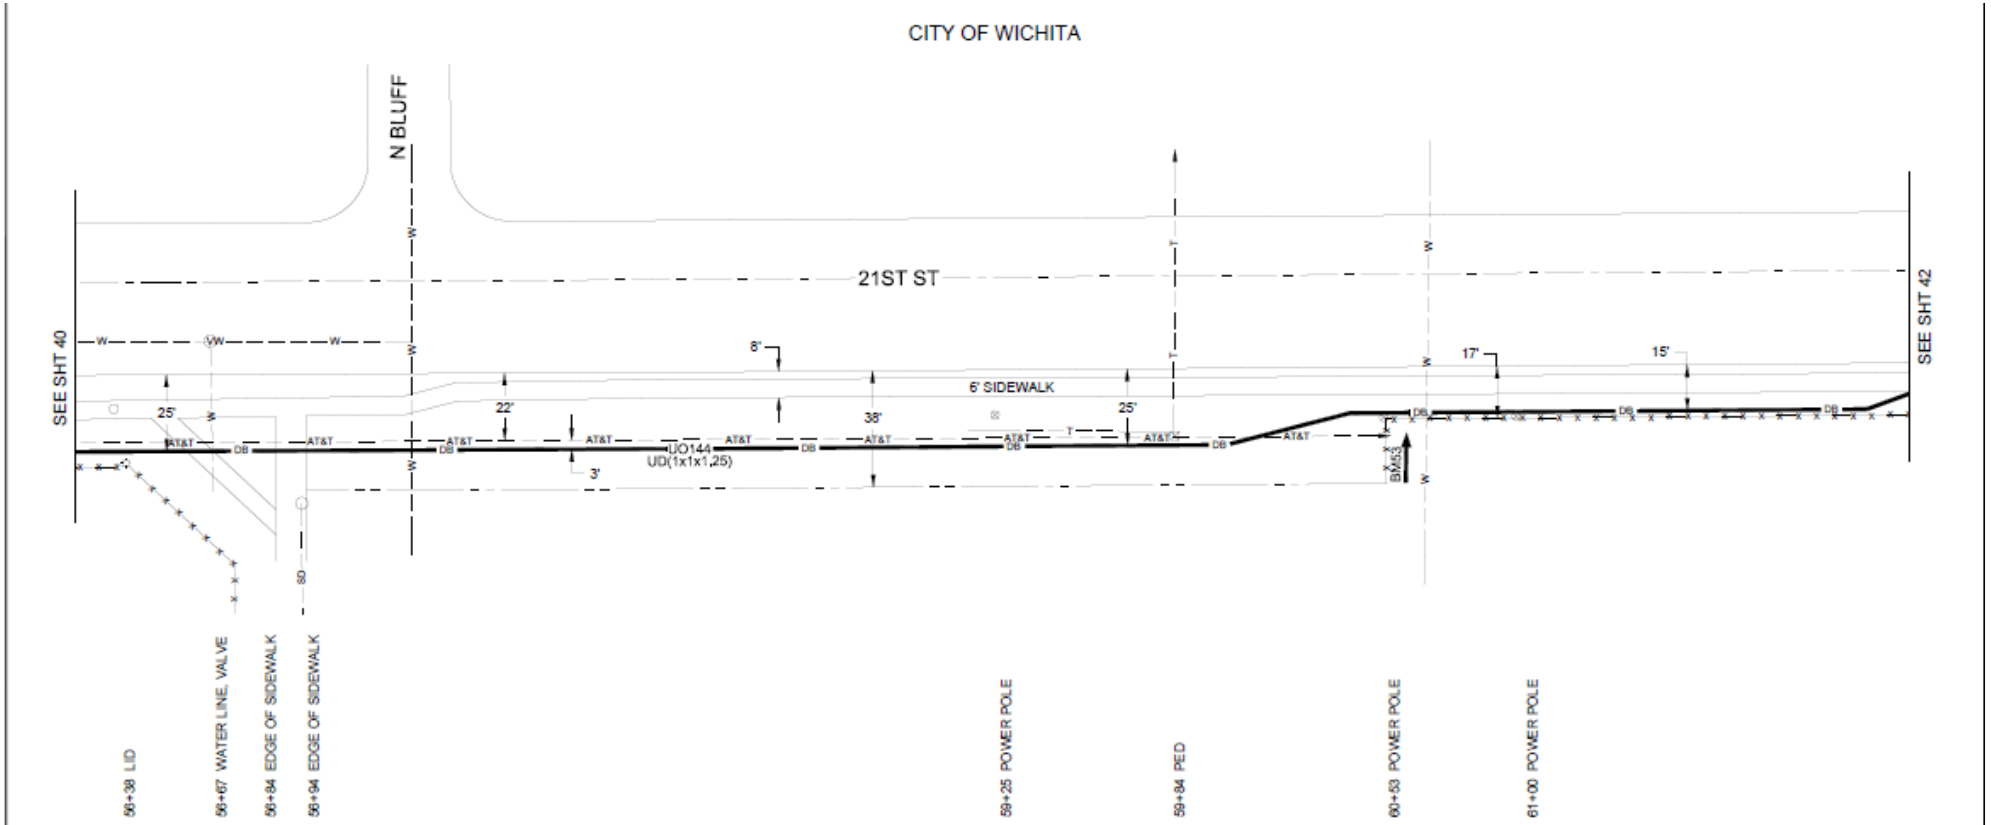

CAUTION!
BURIED UTILITIES IN AREA

WATER	☒	SANITARY SEWER	☐
STORM	☒	EXCHANGE CABLE	☐
GAS	☐	TOLL CABLE	☒
ELECTRIC	☐	FIBER OPTIC CABLE	☐
OTHERS	☐	CATV	☐

PERMITS REQD

KDOT	☐
COUNTY	☐
CITY	☒
OTHER	☐

XREF: X-10-5001-13-01

POLE OR PED NO	POLE N/C	BA	BD 2			CABLE & WIRE BFO144		UO144		UD(1x1x1.25)		BG		BM 60(1.25)	60(2)	60(2)S	60(2)F	66	R1-10	53	2	HBF HBFO	HO 1		PM	W		UH (24" X 36")	REVISED BY/DATE
																				1									

STAKED BY/DATE: S HOLLENBECK 09-27-2010	AS-BUILT POSTED:	Kansas Fiber Network, LLC 9091 State Line Rd, Suite 200 Kansas City, MO 64114	NORTH	PROJECT: WICHITA EAST FIBER	TAX DISTRICT
DRAWN BY/DATE: J FLICKNER 05-17-2011					
APPROVED BY/DATE:					

SEC 11 T 27S R 01E
WORK ORDER: 10-5001-13
PAR/COUNTY: SEDGWICK

PHONE: 816-361-8821
FAX: 816-361-8848
www.kansasfibernetwork.com

EXCHANGE: WICHITA
ROUTE: EAST
SHEET 41 OF 126