

FHWA REGION NO.	STATE	PROJECT NUMBER	FISCAL YEAR	SHEET NUMBER	TOTAL SHEETS
7	KANSAS	87 N-0229-01 CMQ-N022 (901)	2002	12	62

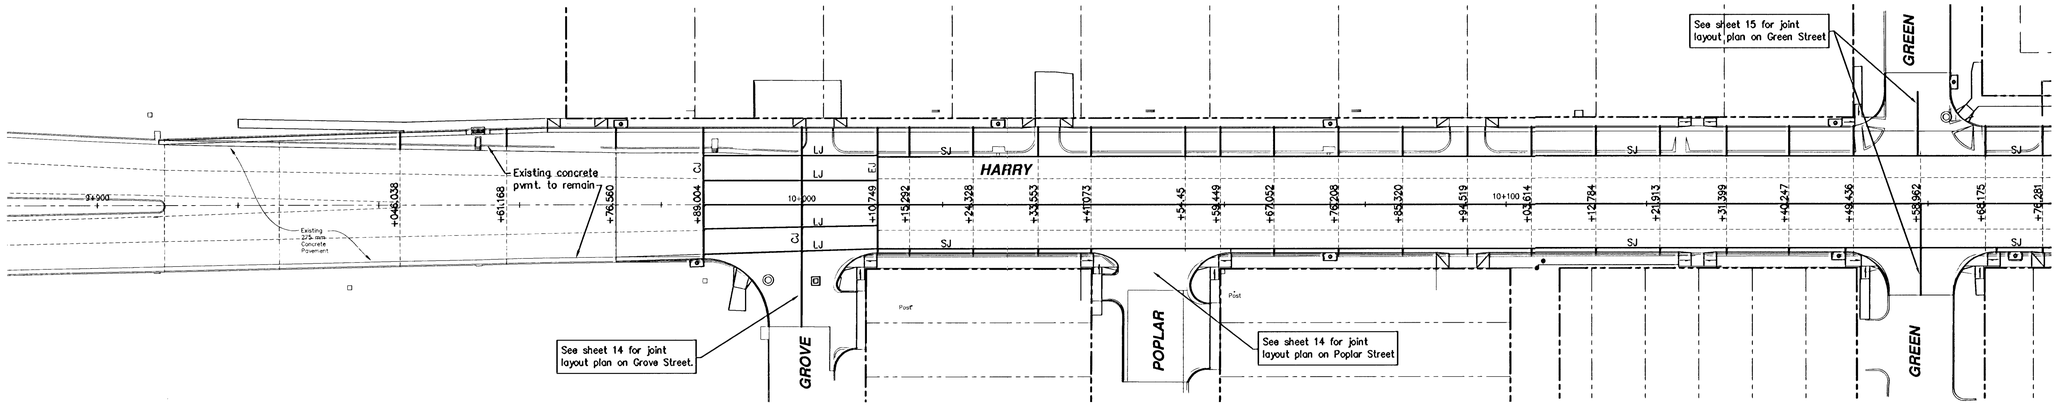

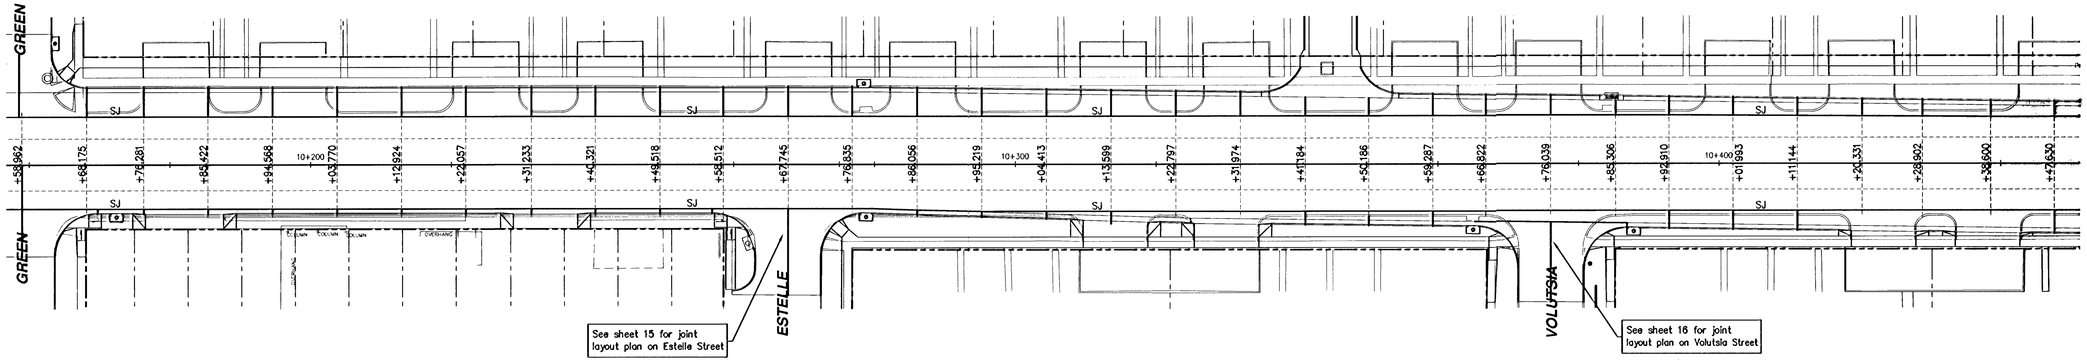

NOTE:

New asphaltic surface shall be sawed at all joints in underlying concrete base. Sawed joints shall be sealed per detail sheet 28.

LEGEND:

Existing joint	----------
New joint	————
Longitudinal Joint	LJ
Contraction Joint	CJ
Sawed Joint	SJ
Expansion Joint	EJ

See sheet 18 for details

SCALE: 1:400

JOINT LAYOUT PLAN
HARRY – I-135 TO GEO. WASHINGTON BLVD.
WICHITA, KANSAS

Ruggles & Bohm, P.A.
Engineering, Surveying, Land Planning
924 North Main
Wichita, Kansas 67203
www.rbkansas.com
(316) 264-8008
(316) 264-4621 fax
E-mail: info@rbkansas.com

DESIGN	TCR
DRAWN	EJB
REVIEW	
UTILITY	
DATE	Feb. 18, 2004
R&B JOB	1877
SHEET	12 OF 62
DRAWING FILE	BASE-traffic {JOINT PLAN}
PROJECT NUMBER	472-83688