FHWA REGION NO.	STATE	PROJECT NUMBER	FISCAL YEAR	SHEET NUMBER	TOTAL SHEETS
		87 N-0229-01			
7	KANSAS	CMQ-N022 (901)	2004	~~18~~ 23	62

STA. 0+005.171 LINE 6
BL STA. 10+146.839, 11.292 LT.
CONSTRUCT TYPE 1 CURB INLET
L = 1 900 W = 1 300
TOP ELEV. 392.570
SEE SHEET 26

STA. 0+005.036 LINE 7
BL STA. 10+163.726, 17.178 LT.
CONSTRUCT TYPE 1 CURB INLET
OVER EXISTING 600 mm PIPE
L = 1 900 W = 1 300
TOP ELEV. 392.451
SEE SHEET 26

STA. 0+000 LINE 7
BL STA. 10+162.598, 12.237 LT.
REMOVE CURB LINLET AND
CONSTRUCT TYPE 'P' MANHOLE
OVER EXISTING 600 mm PIPES
TOP ELEV. 392.343
FL OUT (WSW) = 390.886
FL IN (N) = 390.886
SEE SHEET 25


STA. 0+000 LINE 6
BL STA. 10+148.124, 6.337 LT.
CONNECT TO EXIST. MANHOLE
INSTALL 375 mm x 5.171 m
STORM SEWER (RCP) (NW)
REPLACE FRAME AND COVER AND
ADJUST MANHOLE TOP TO ELEV. 392.549

STA. 0+000 LINE 5
BL STA. 10+147.929, 1.928 LT.
CONNECT TO EXIST. MANHOLE
INSTALL 375 mm x 9.374 m
STORM SEWER (RCP) (SOUTH)
REPLACE FRAME AND COVER AND ADJUST
MANHOLE TOP TO ELEV. 392.658


STA. 0+009.374 LINE 5
BL STA. 10+147.311, 7.324 RT.
CONSTRUCT TYPE 1 CURB INLET
L = 1 900 W = 1 300
TOP ELEV. 392.582
SEE SHEET 26

BL STA. 10+169.723, 7.017 RT.
CONSTRUCT TYPE 1 CURB INLET
OVER EXISTING 375 mm PIPE
L = 1 900 W = 1 300
TOP ELEV. 392.533
FL OUT (N) = 391.824
SEE SHEET 26

BL STA. 10+172.103, 1.845 LT.
REPLACE FRAME AND COVER AND
ADJUST MANHOLE TOP TO ELEV. 392.663

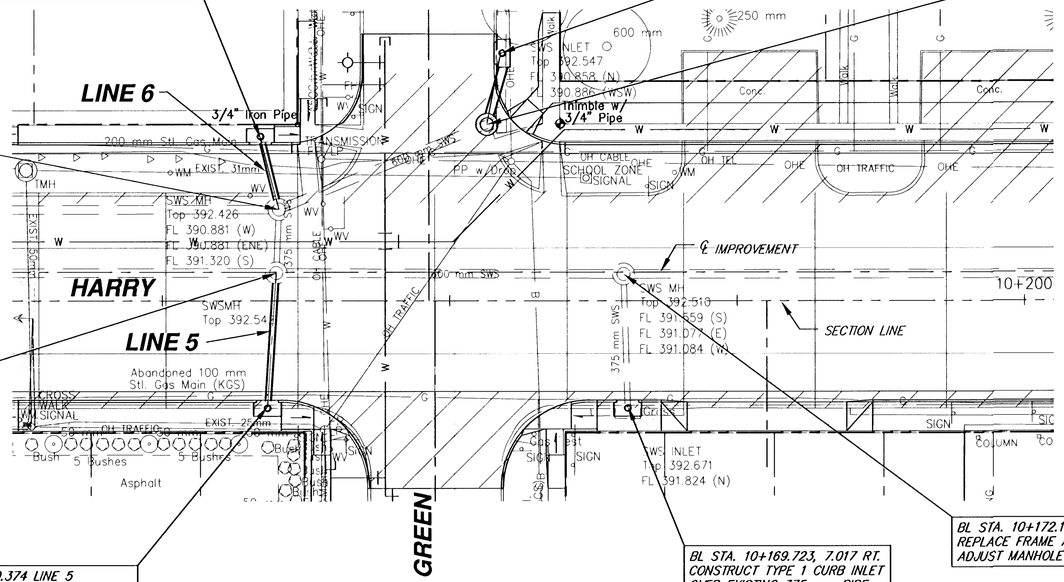

SCALE: 1:200 HORIZ.
1:20 VERT.

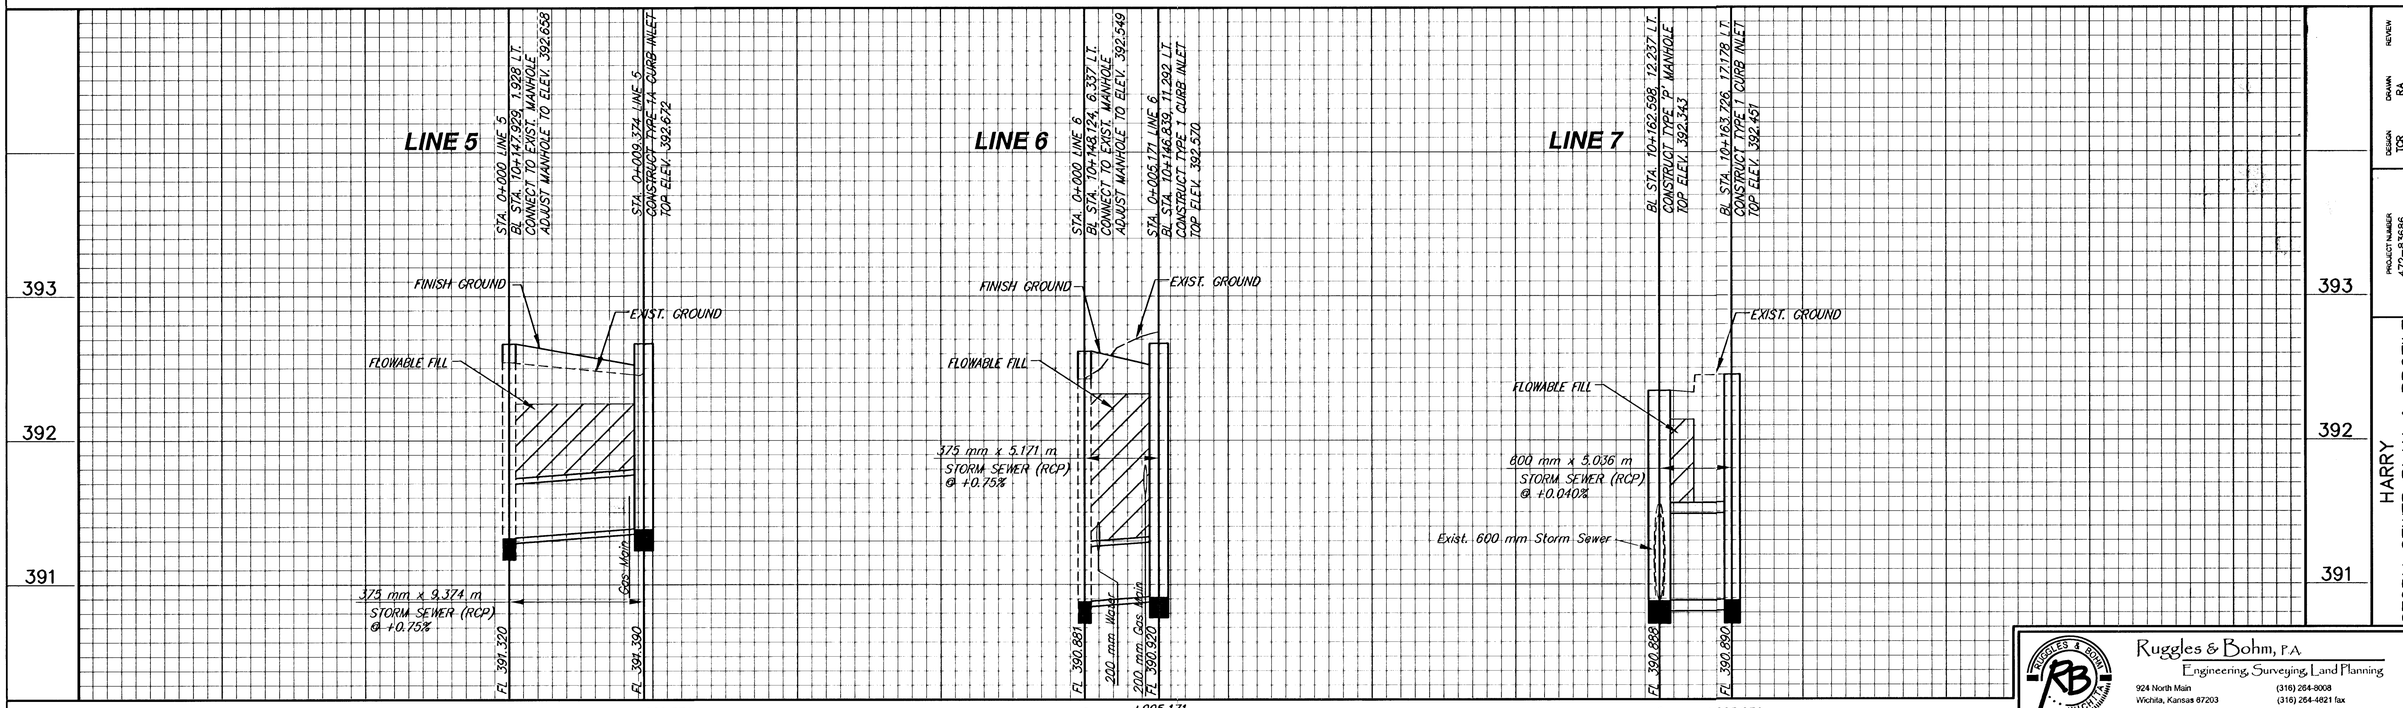

DESIGN TCR
DRAWN RA
REVIEW
UTILITY
DATE Feb. 19, 2004
REVISED
PROJECT NUMBER 472-83686
DRAWING FILE PAVEMENT (SW502)

HARRY
STORM SEWER PLAN & PROFILE
WICHITA, KANSAS

Ruggles & Bohm, P.A.
Engineering, Surveying, Land Planning
924 North Main
Wichita, Kansas 67203
(316) 264-8008
(316) 264-4621 fax
www.rbkansas.com
-E-mail: info@rbkansas.com

JOB NO. 1897T
SHEET 23 of 62