
FHWA REGION NO.	STATE	PROJECT NUMBER	FISCAL YEAR	SHEET NUMBER	TOTAL SHEETS
7	KANSAS	87 N-0229-01 CMQ-N022 (901)	2004	38	62

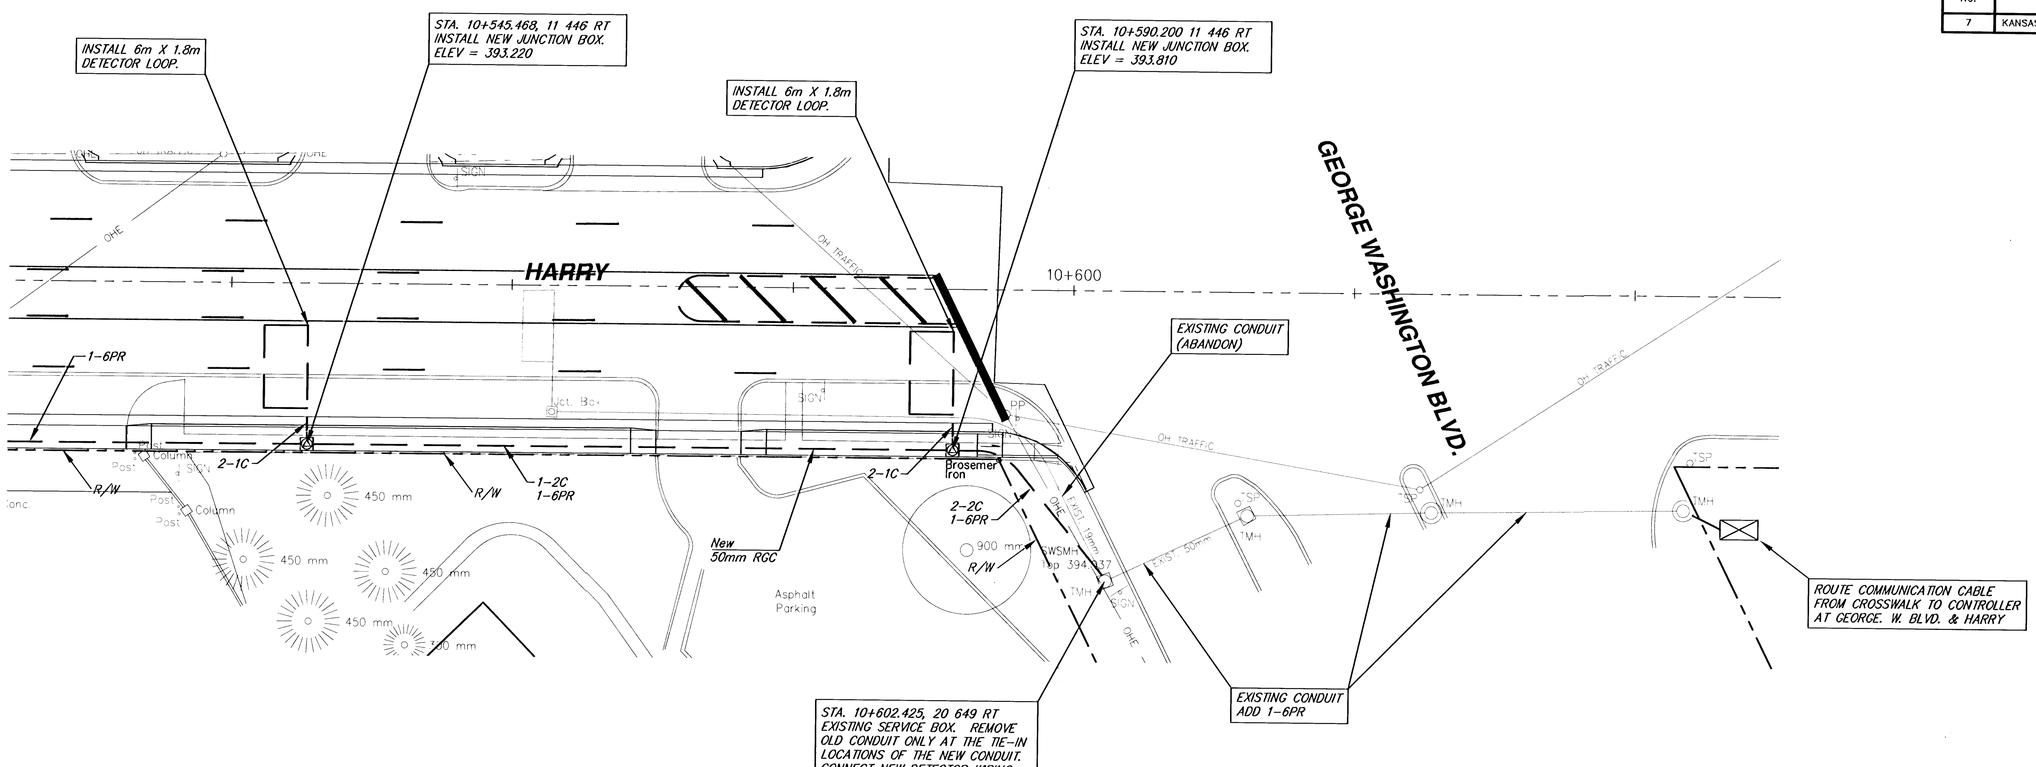

SCALE
5 0 5 10
PLAN: Lat. & Long. (meters)

Harry Street – I–135 to George Washington Blvd.
VEHICLE DETECTOR PLAN
WICHITA, KANSAS

Ruggles & Bohm, P.A.
Engineering, Surveying, Land Planning
924 North Main
Wichita, Kansas 67203
www.rbkansas.com
(316) 264-8008
(316) 264-4621 fax
E-mail: info@rbkansas.com

DESIGN	MWS
DRAWN	MWS
REVIEW	
UTILITY	
DATE	Feb. 5, 2004

DRAWING FILE: signal_plan.dwg
PROJECT NUMBER: 472-83686
RB JOB NO. 1997T
SHEET 38 OF 62