
FHWA REGION NO.	STATE	PROJECT NUMBER	FISCAL YEAR	SHEET NUMBER	TOTAL SHEETS
		87 N-0229-01			
7	KANSAS	CMQ-N022 (901)	2002	46	62

SCALE 1 : 400

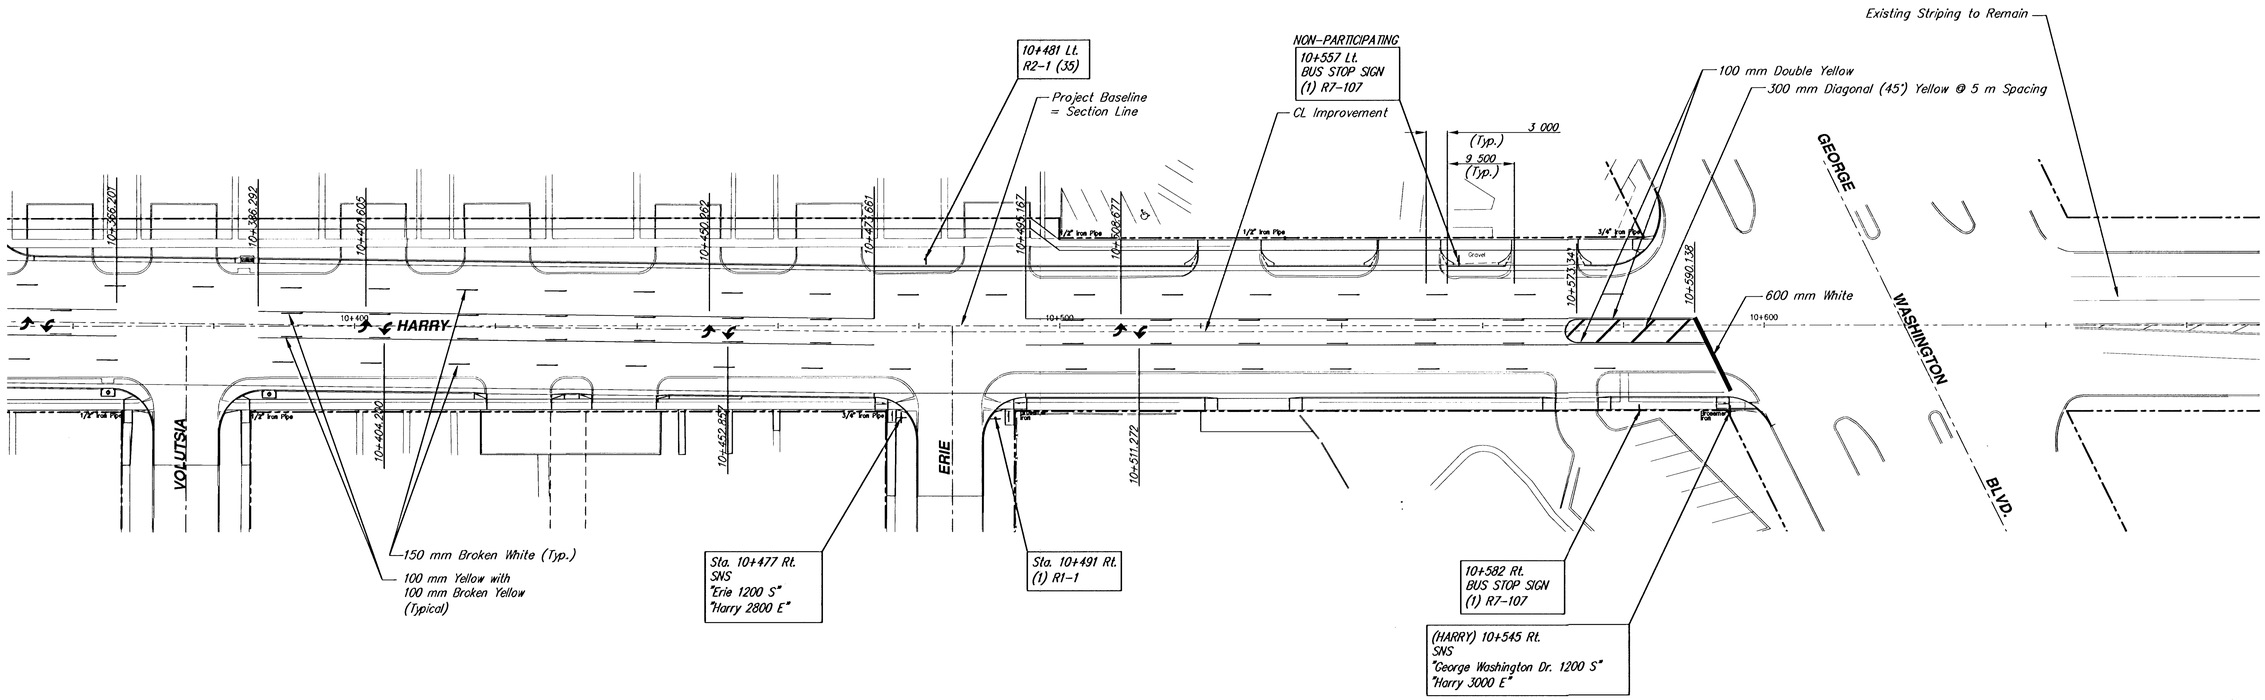

PAVEMENT MARKING AND SIGNAGE
HARRY – STA. 10+450 TO STA. 10+595.760
WICHITA, KANSAS

Ruggles & Bohm, P.A.
Engineering, Surveying, Land Planning
924 North Main
Wichita, Kansas 67203
www.rbkansas.com
(316) 264-8008
(316) 264-4821 fax
E-mail: info@rbkansas.com

DESIGN	DRAWN	REVIEW	UTILITY	DATE	R/W JOB
TCR	RA			Feb. 24, 2004	18977

DRAWING FILE	PROJECT NUMBER	SHEET
BASE-traffic {Stripe 2}	472-83688	46 OF 62