
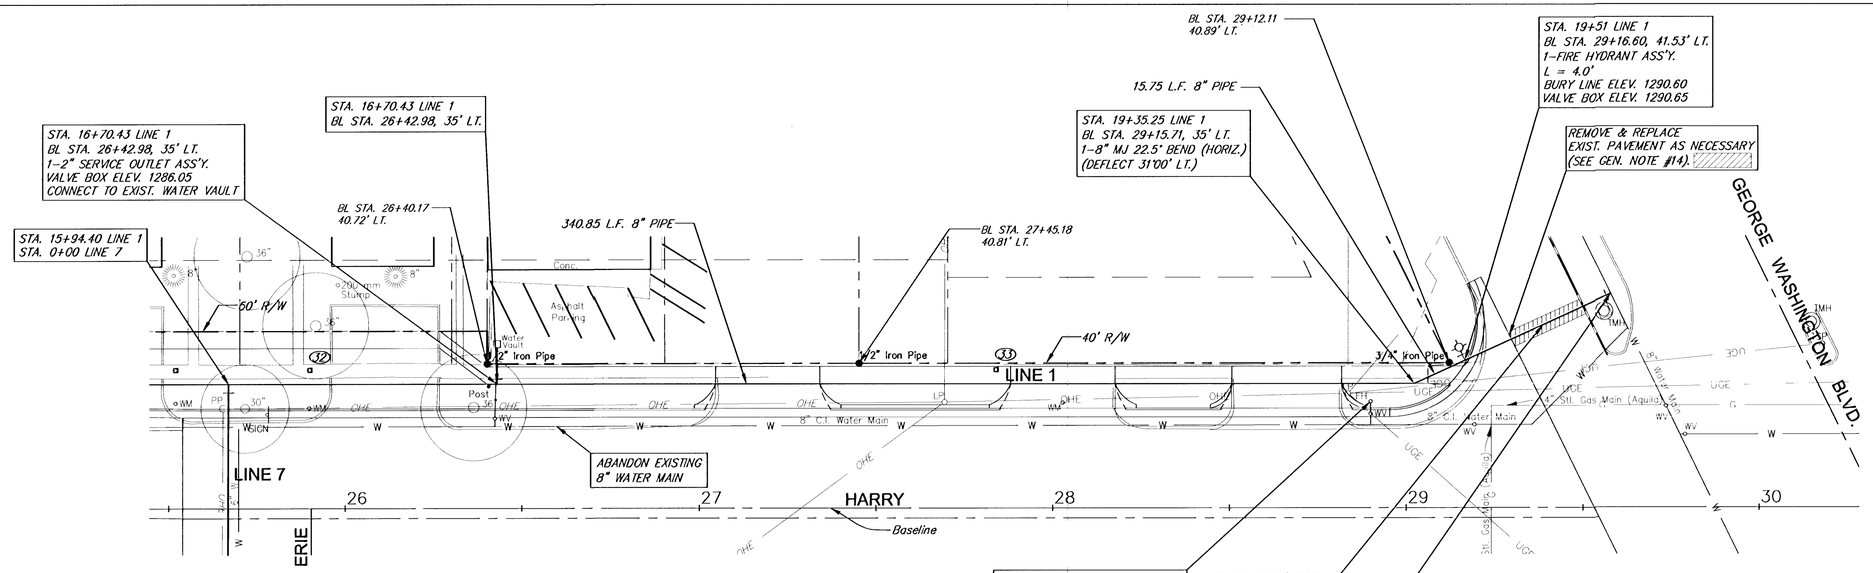


	NEW WATER METER SUMMARY				
℄	BL Station	Lt./Rt.	Service (Long or Short)	Meter Size	Address
33	27+84	Lt.	Short		

SCALE
1" = 20' Horiz. (Plan)
1" = 5' Vert. (Profile)

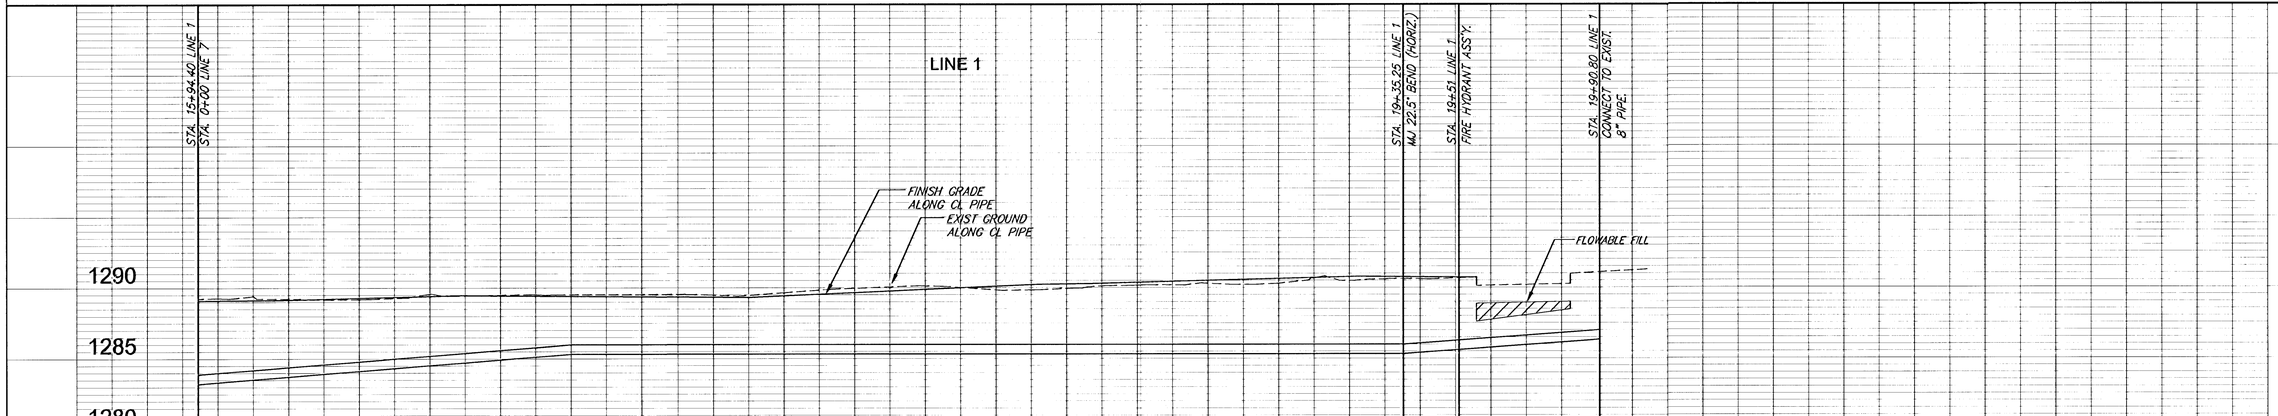

DESIGN TCR | DRAWN TEB | REVISED
UTILITY | DATE June 15, 2004 | REVIEW
PROJECT NUMBER 448-88553 | DRAWING FILE Base Water (W04)

ment
shington Blvd.
S