

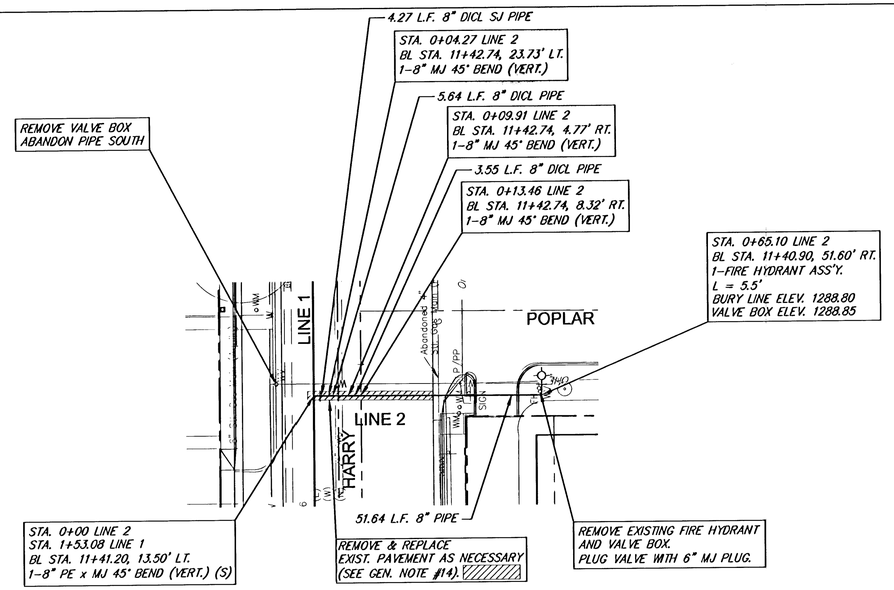


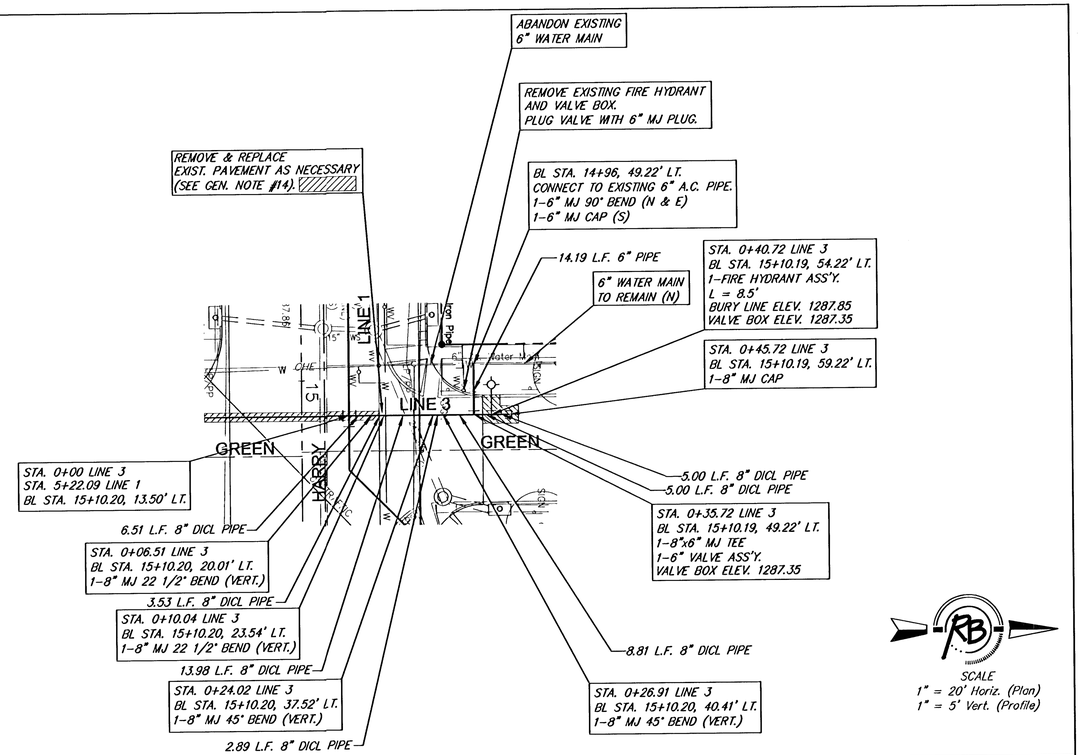

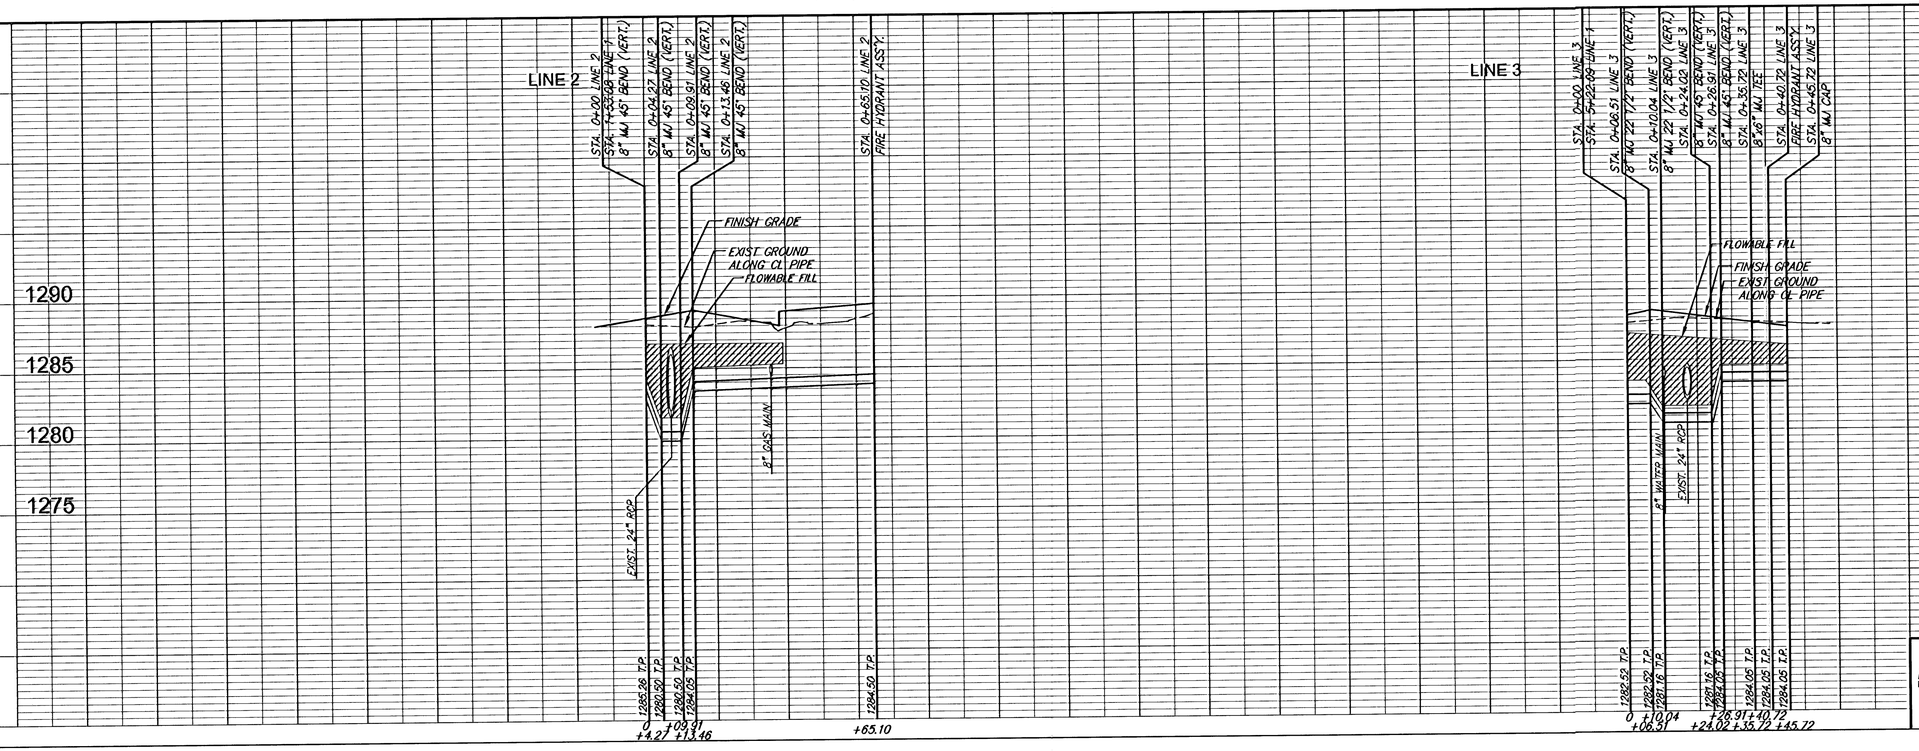

DESIGN TOR
DRAWN TEB
REVISED
DATE June 15, 2004
UTILITY
REVIEW

PROJECT NUMBER 448-89553
DRAWING FILE Base Water (W05)

Water Main Replacement
Harry - I-135 to George Washington Blvd.
WICHITA, KANSAS

Ruggles & Bohm, P.A.
Engineering, Surveying, Land Planning
924 North Main
Wichita, Kansas 67203
www.rbkansas.com
(316) 264-8008
(316) 264-4921 fax
E-mail: info@rbkansas.com

RB JOB 1897W
SHEET 7 of 9