

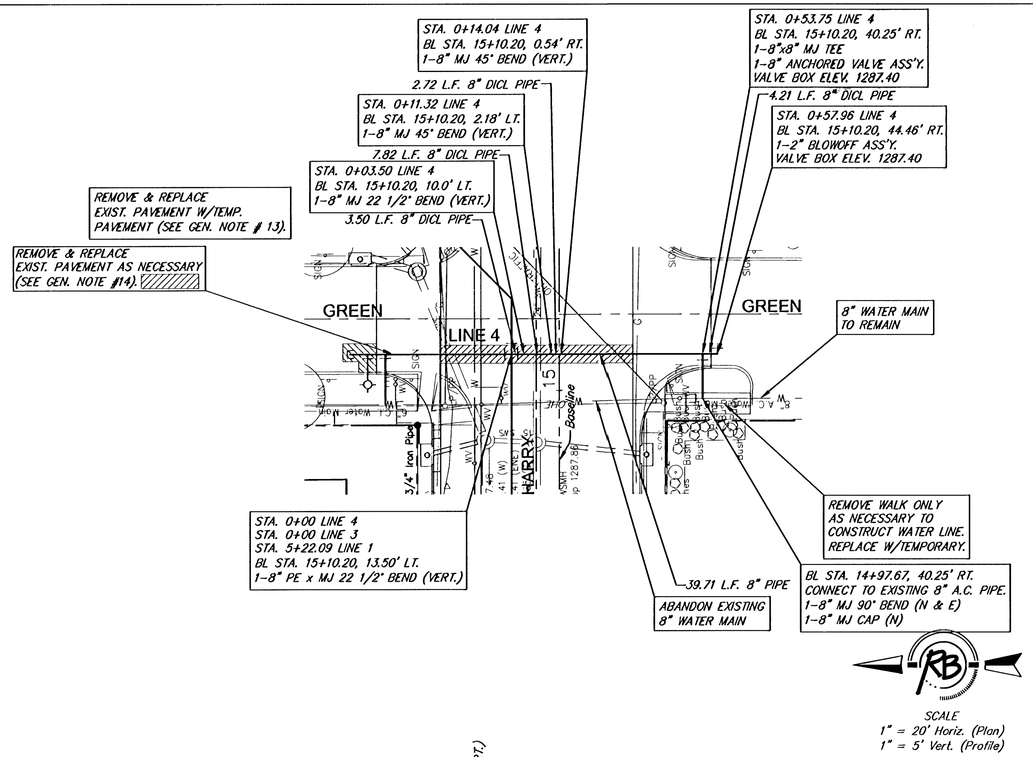


SCALE
1" = 20' Horiz. (Plan)
1" = 5' Vert. (Profile)

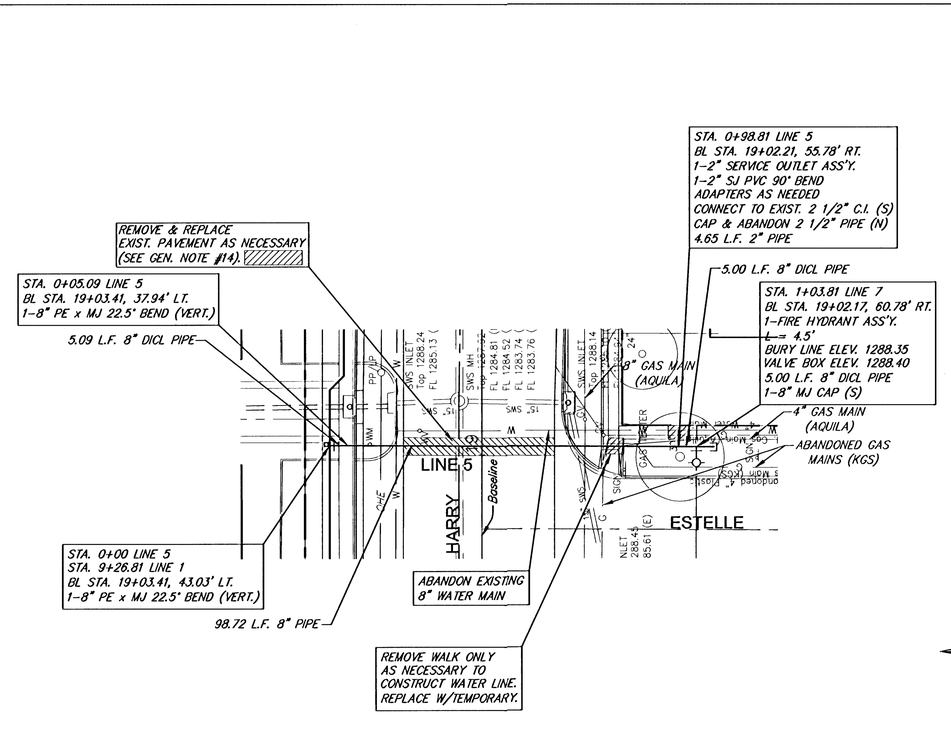

SCALE
1" = 20' Horiz. (Plan)
1" = 5' Vert. (Profile)

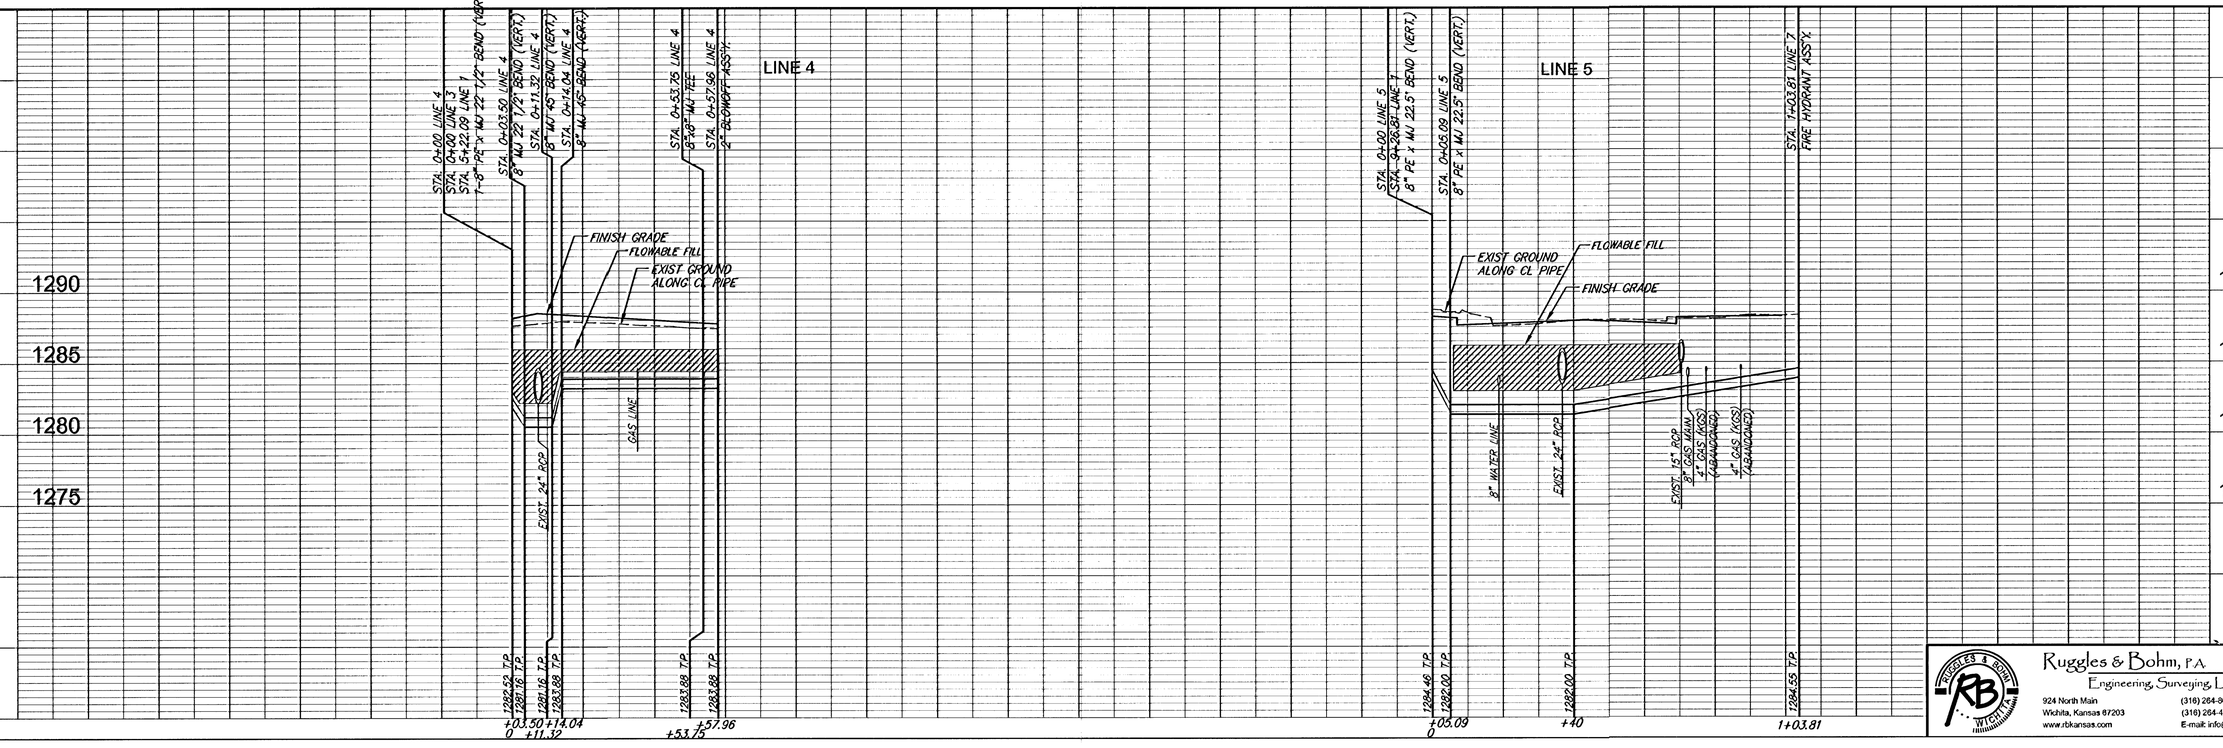

DESIGN TCR
DRAWN TEB
CHECKED
UTILITY
DATE June 15, 2004
REVISED
REVIEW

PROJECT NUMBER 448-89553
DRAWING FILE Base Water (W06)

Water Main Replacement
Harry - I-135 to George Washington Blvd.
WICHITA, KANSAS

Ruggles & Bohm, P.A.
Engineering, Surveying, Land Planning
924 North Main
Wichita, Kansas 67203
www.rbkansas.com
(316) 264-8008
(316) 264-4621 fax
E-mail: info@rbkansas.com

RB JOB 1897W
SHEET 9 of 18