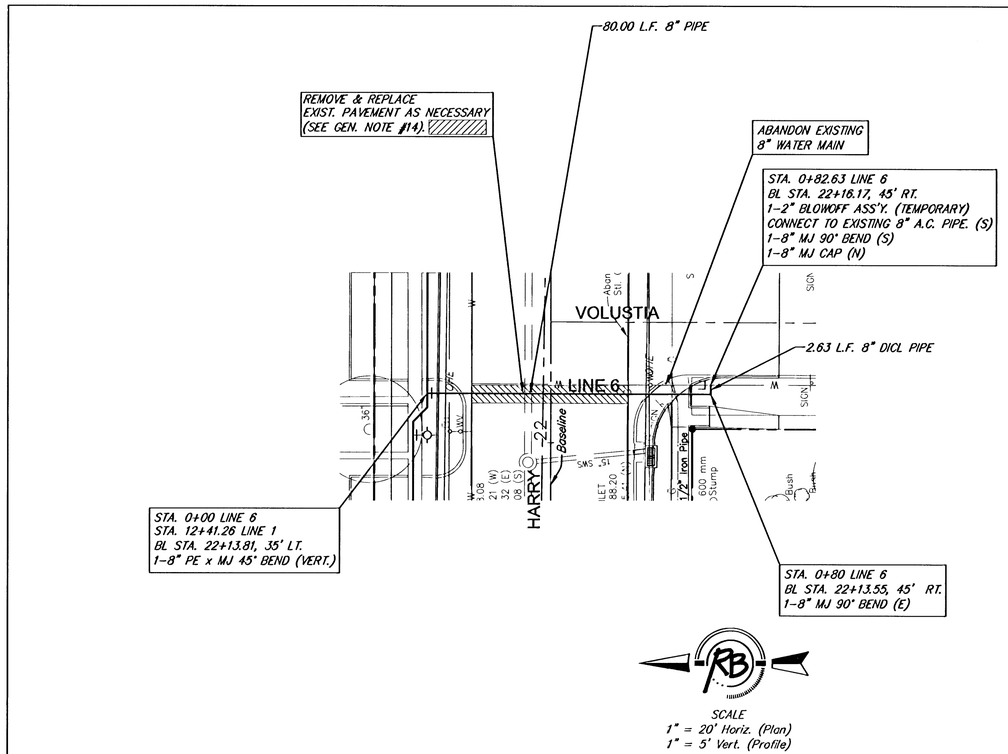

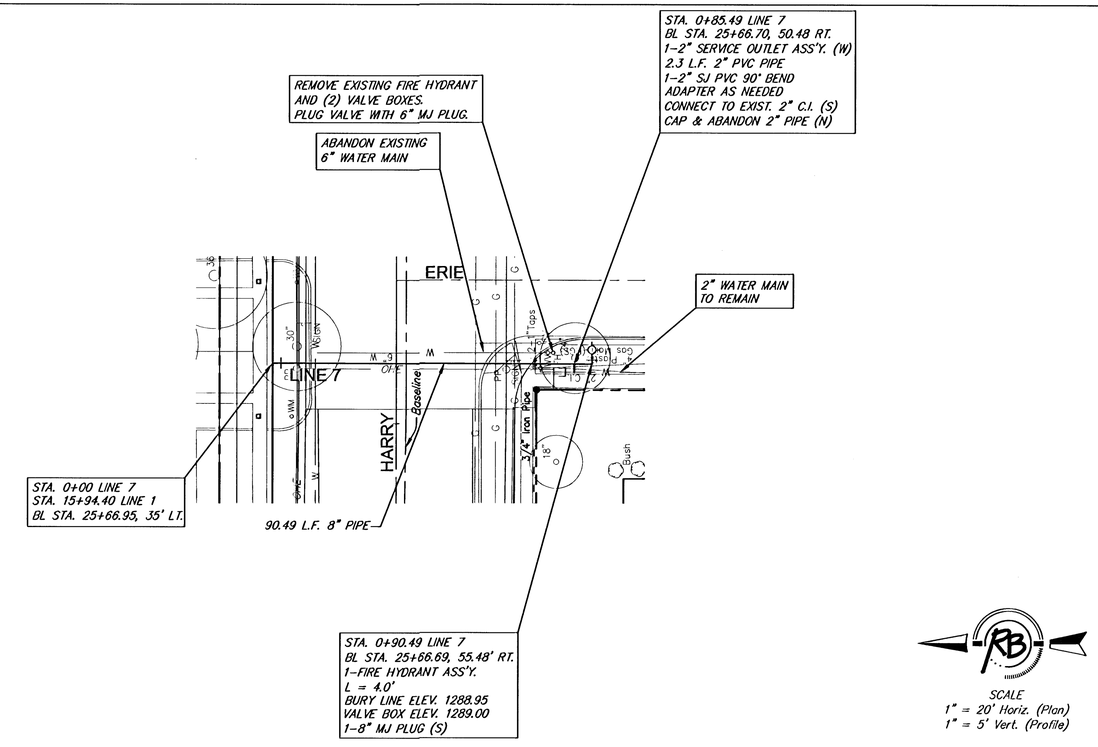

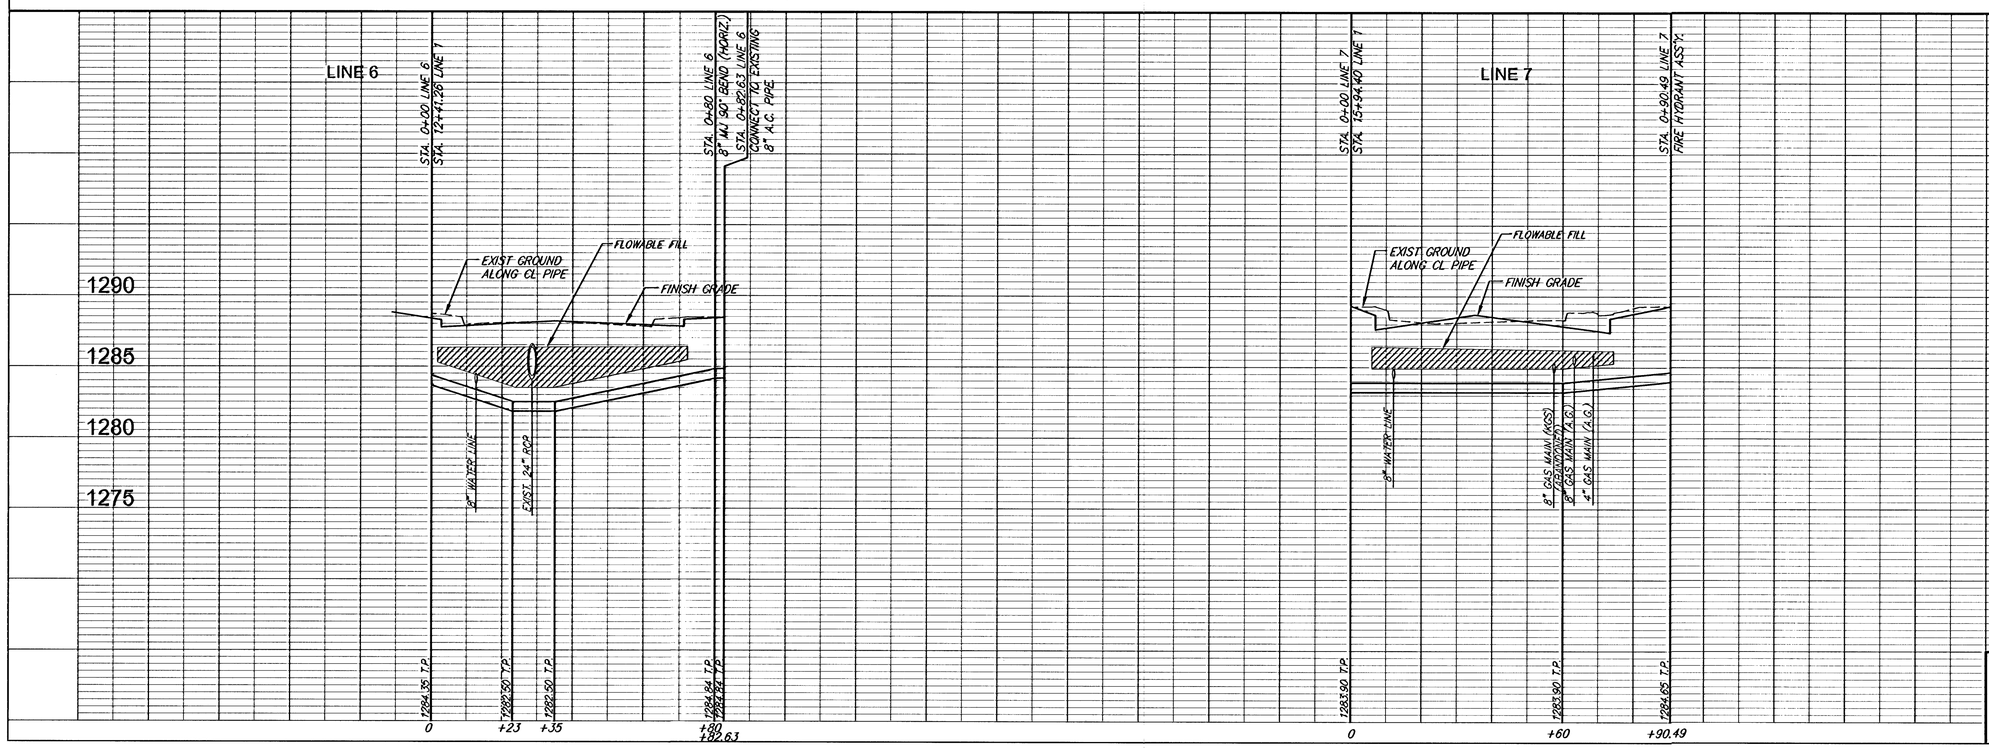

DESIGN	TCR
DRAWN	TEB
DATE	June 15, 2004
REVISED	
REVIEW	
PROJECT NUMBER	448-89553
DRAWING FILE	Base Water (WO7)

Water Main Replacement
Harry - I-135 to George Washington Blvd.
WICHITA, KANSAS

Ruggles & Bohm, P.A.
Engineering, Surveying, Land Planning
924 North Main
Wichita, Kansas 67203
www.rbkansas.com
(316) 264-8008
(316) 264-4821 fax
E-mail: info@rbkansas.com

RB JOB 1897W

SHEET 9 of 9