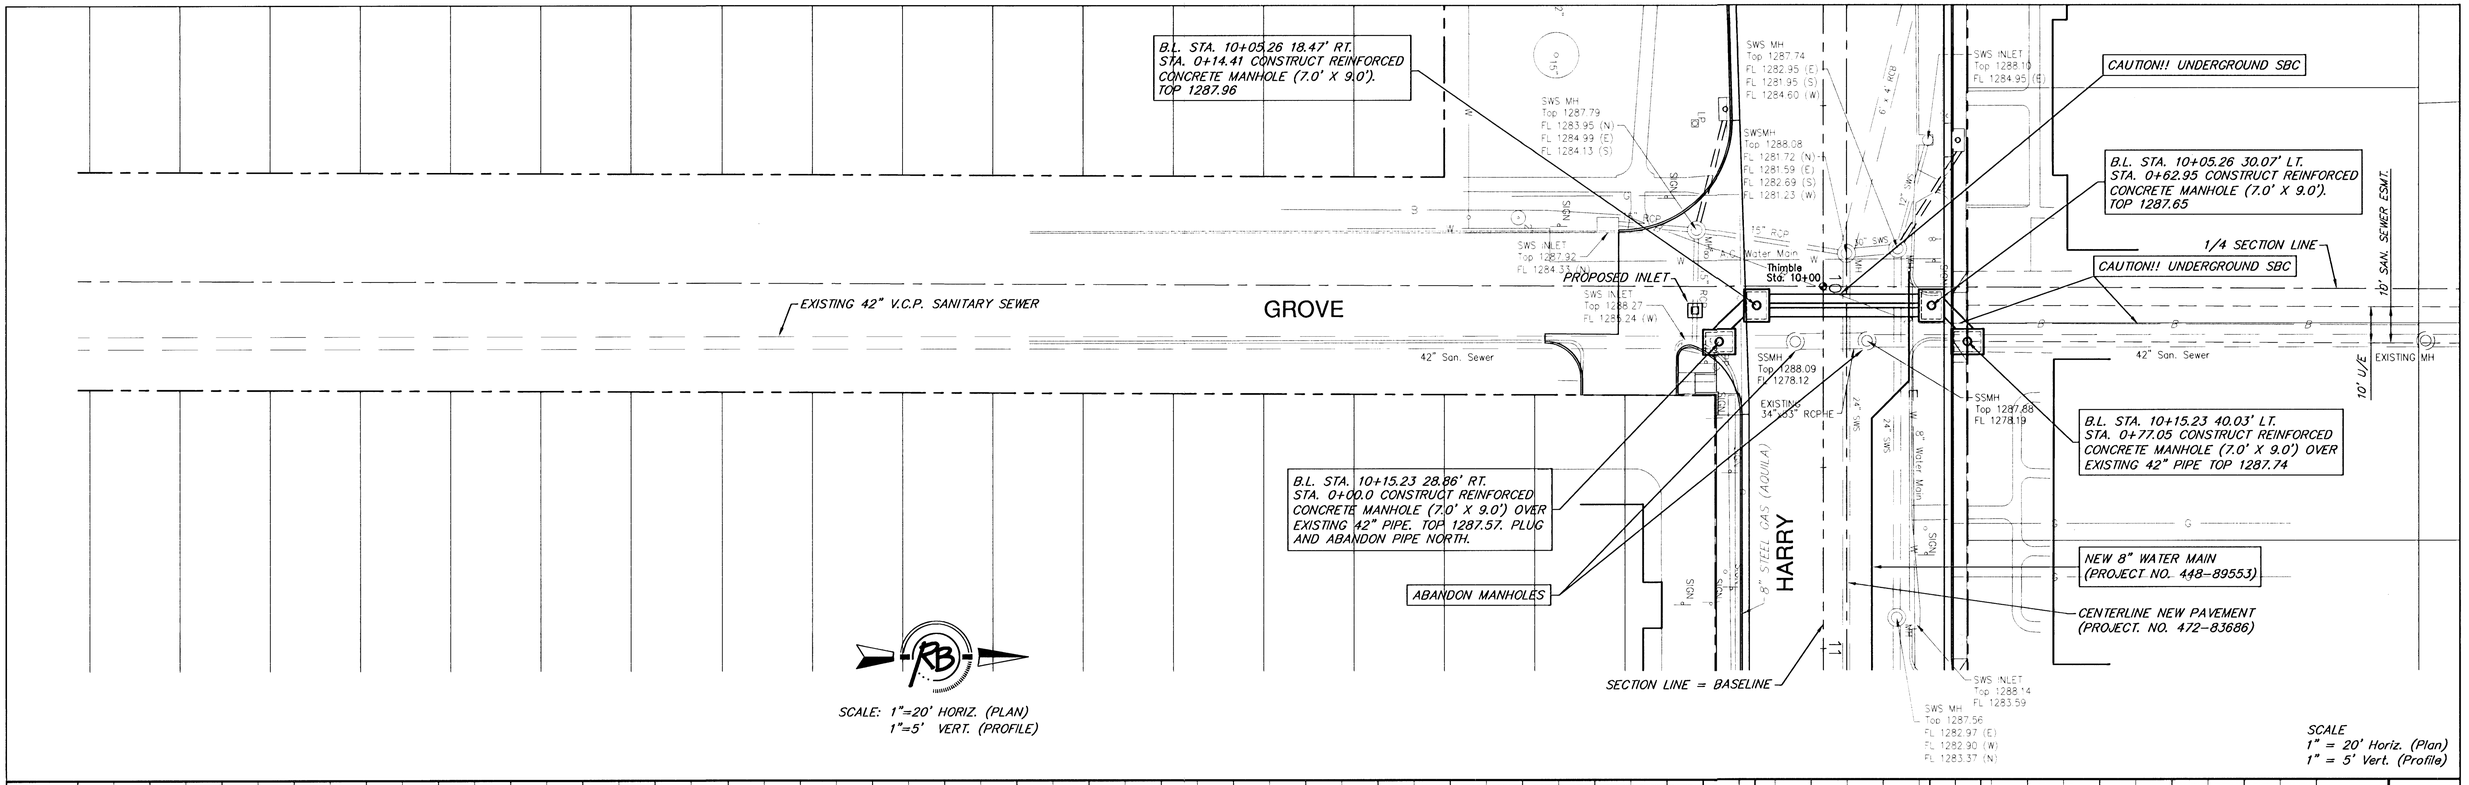

SANITARY SEWER RECONSTRUCTION
PLAN AND PROFILE
WICHITA, KANSAS

PROJECT NUMBER 468-83460
DRAWING FILE ssprofile {SS Profile}
DESIGN TCR
UTILITY
DRAWN EJB
DATE Apr. 29, 2004
REVISED
REVIEW

Ruggles & Bohm, P.A.
Engineering, Surveying, Land Planning
924 North Main
Wichita, Kansas 67203
www.rbkansas.com
(316) 264-8008
(316) 264-4621 fax
E-mail: info@rbkansas.com

RB JOB 18977
SHEET 2 of 6