

PHASE II

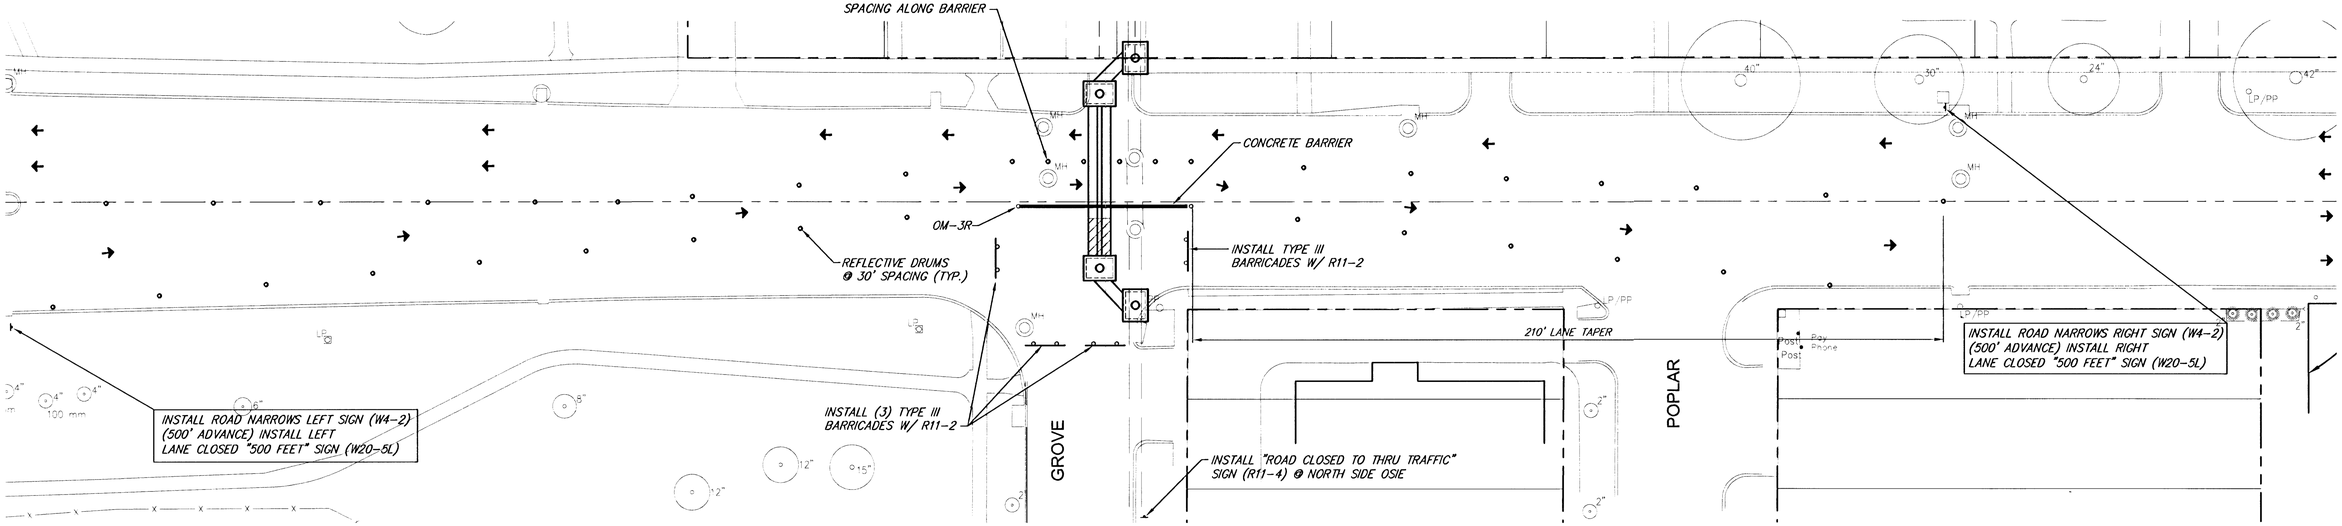

PHASE III

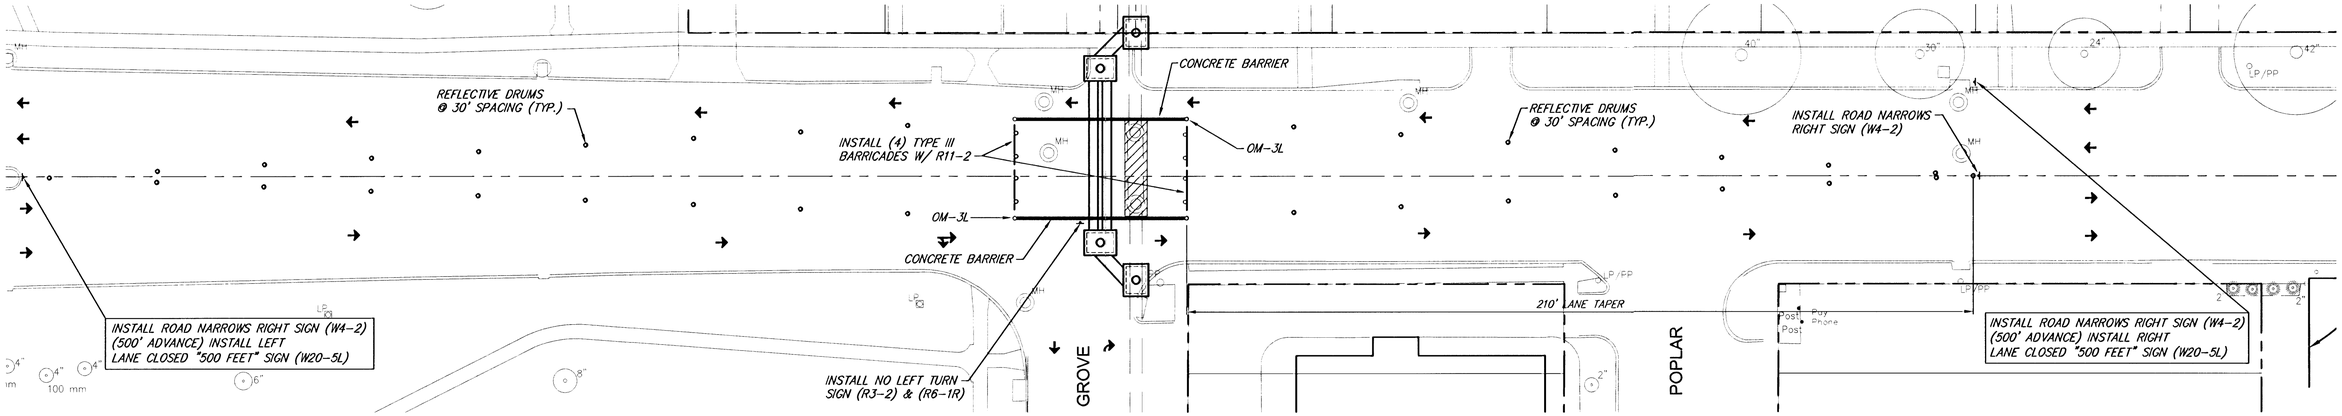

PHASE IV

SCALE: 1"=40'

TRAFFIC CONTROL PLAN
HARRY AND GROVE
WICHITA, KANSAS

Ruggles & Bohm, P.A.
Engineering, Surveying, Land Planning
924 North Main
Wichita, Kansas 67203
www.rbkansas.com
(316) 264-8008
(316) 264-4621 fax
E-mail: info@rbkansas.com

DESIGN	TCR
DRAWN	EJB
REVIEW	
UTILITY	
DATE	Apr. 29, 2004
DRAWING FILE	Traffic {Traffic}
PROJECT NUMBER	468-83460
RB JOB	1697X
SHEET	6 OF 6