
FHWA REGION NO.	STATE	PROJECT NUMBER	FISCAL YEAR	SHEET NUMBER	TOTAL SHEETS

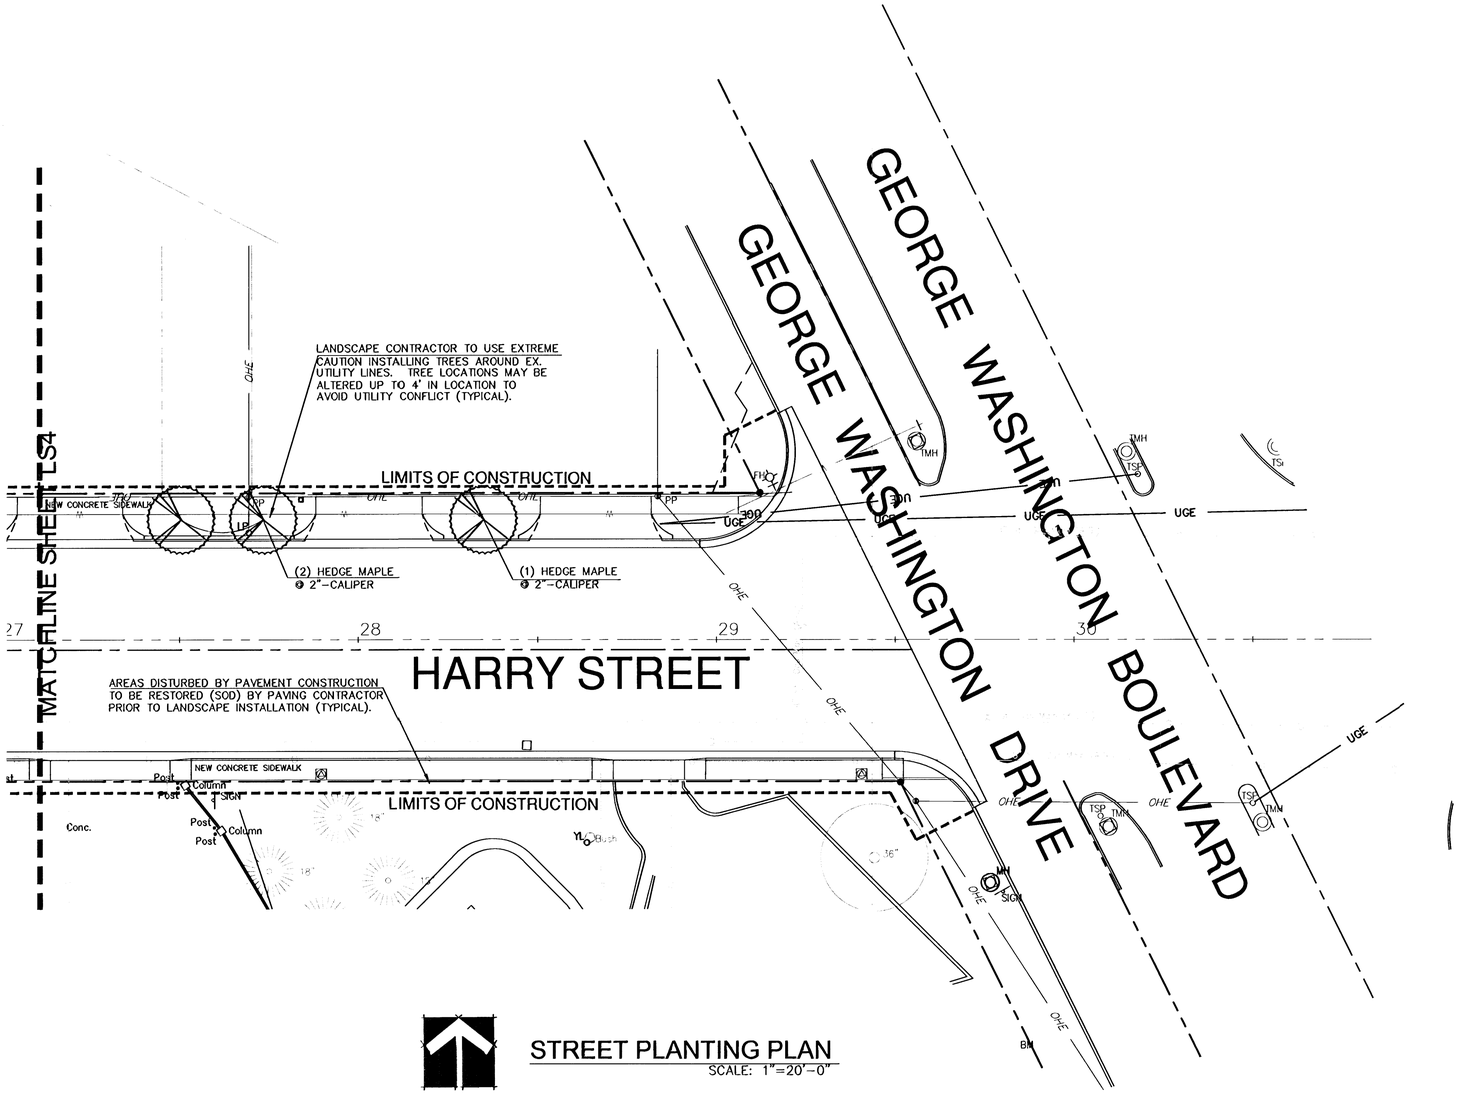

STREET PLANTING PLAN
SCALE: 1"=20'-0"

LANDSCAPE PLAN
HARRY I-135 - George Washington Blvd.
WICHITA, KANSAS

Ruggles & Bohm, P.A.
Engineering, Surveying, Land Planning
924 North Main
Wichita, Kansas 67203
www.rbkansas.com
(316) 264-8008
(316) 264-4621 fax
E-mail: info@rbkansas.com

DESIGN KRS/JAB
DRAWN JAB
REVIEW KRS
UTILITY
DATE June 16, 2004
RB JOB 1897T
SHEET LS5 OF 6
DRAWING FILE
PROJECT NUMBER 472-83686

RYAN S. SIMMONS #556 REGISTERED KANSAS LANDSCAPE ARCHITECT
6/18/04

LAW/KINGDON, INC.
ARCHITECTS,ENGINEERS, PLANNERS & LANDSCAPE ARCHITECTS
345 RIVERVIEW, WICHITA, KS 67203
Phone (316) 268-0330 Fax (316) 268-0205
Copyright © 2004