
FHWA REGION NO.	STATE	PROJECT NUMBER	FISCAL YEAR	SHEET NUMBER	TOTAL SHEETS
7	KANSAS	87N-0080-01	1997	8	162

BY	DATE
REFERENCES NOTED	
REFERENCES CHECKED	

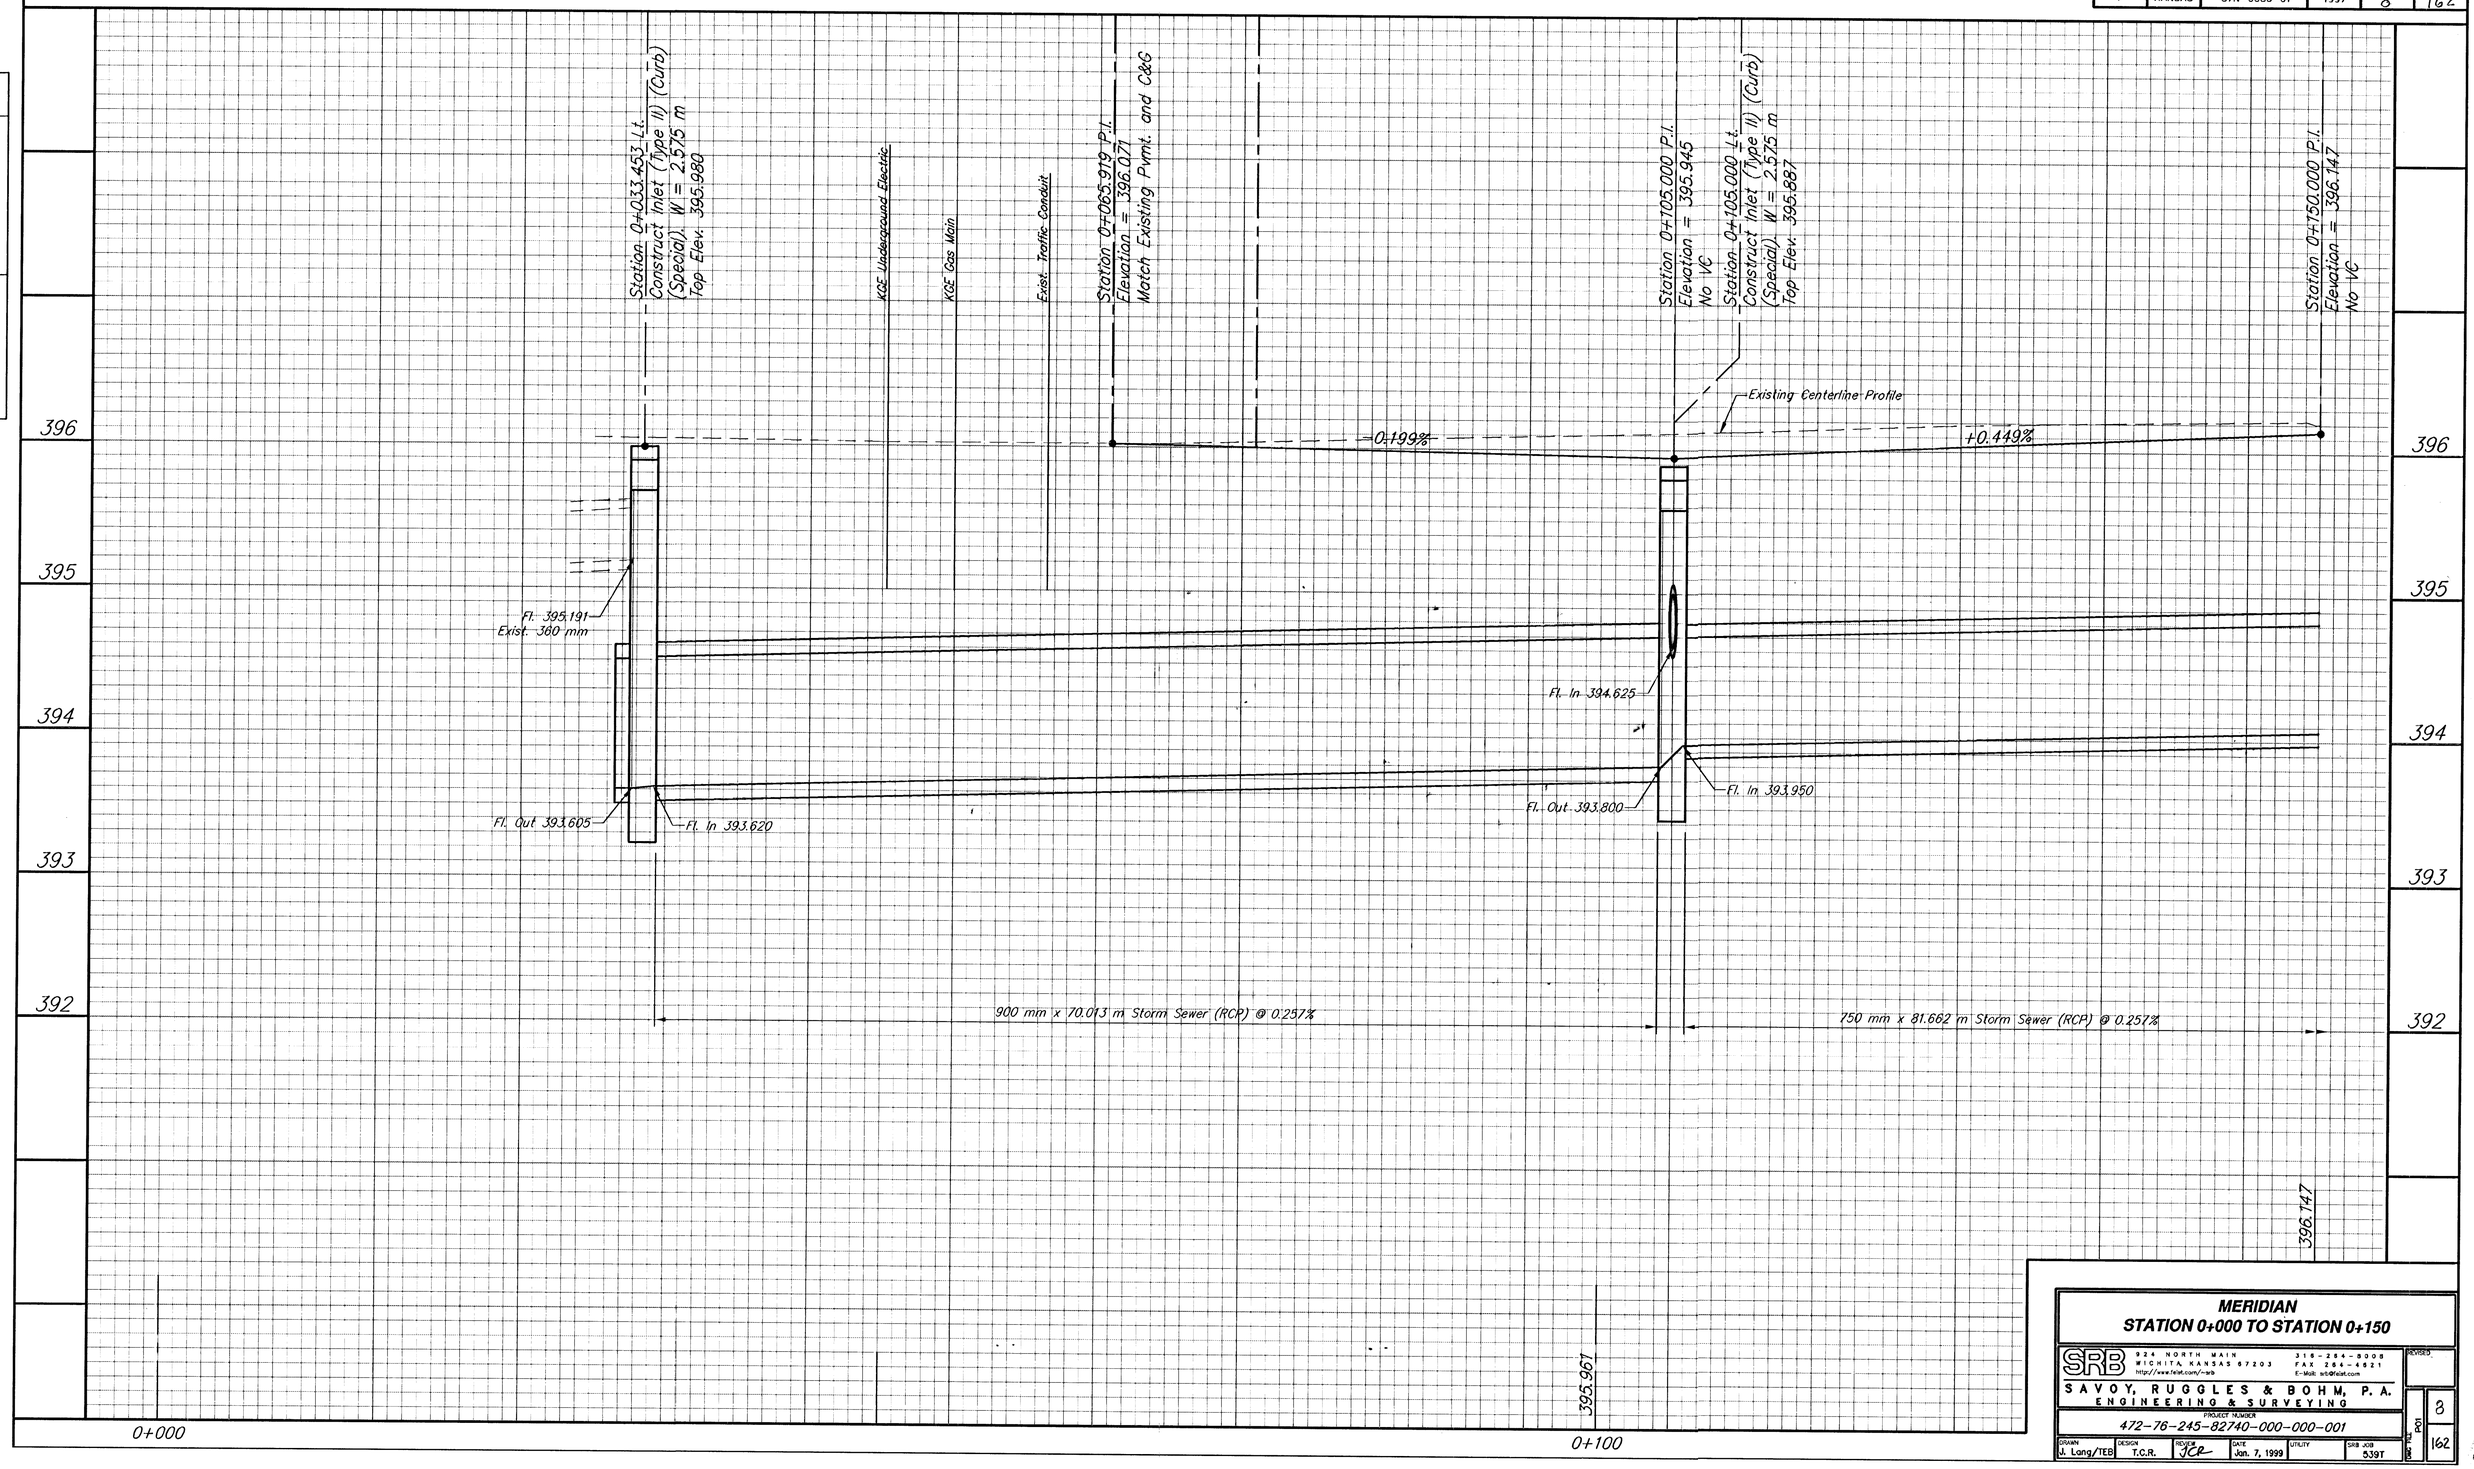

MERIDIAN
STATION 0+000 TO STATION 0+150

SRB
924 NORTH MAIN
WICHITA, KANSAS 67203
http://www.feist.com/~srb
316-264-8008
FAX 264-8021
E-Mail: srb@feist.com
SAVOY, RUGGLES & BOHM, P.A.
ENGINEERING & SURVEYING

PROJECT NUMBER
472-76-245-82740-000-000-001

DRAWN	DESIGN	REVIEW	DATE	UTILITY	SRB JOB
J. Lang/TEB	T.C.R.	JCR	Jan. 7, 1999		539T

REVISED

DGN FILE 001 | 8 | 162