FHWA REGION NO.	STATE	PROJECT NUMBER	FISCAL YEAR	SHEET NUMBER	TOTAL SHEETS
7	KANSAS	87N-0080-01	1997	24	162

	BY	DATE
REFERENCES NOTED		
REFERENCES CHECKED		

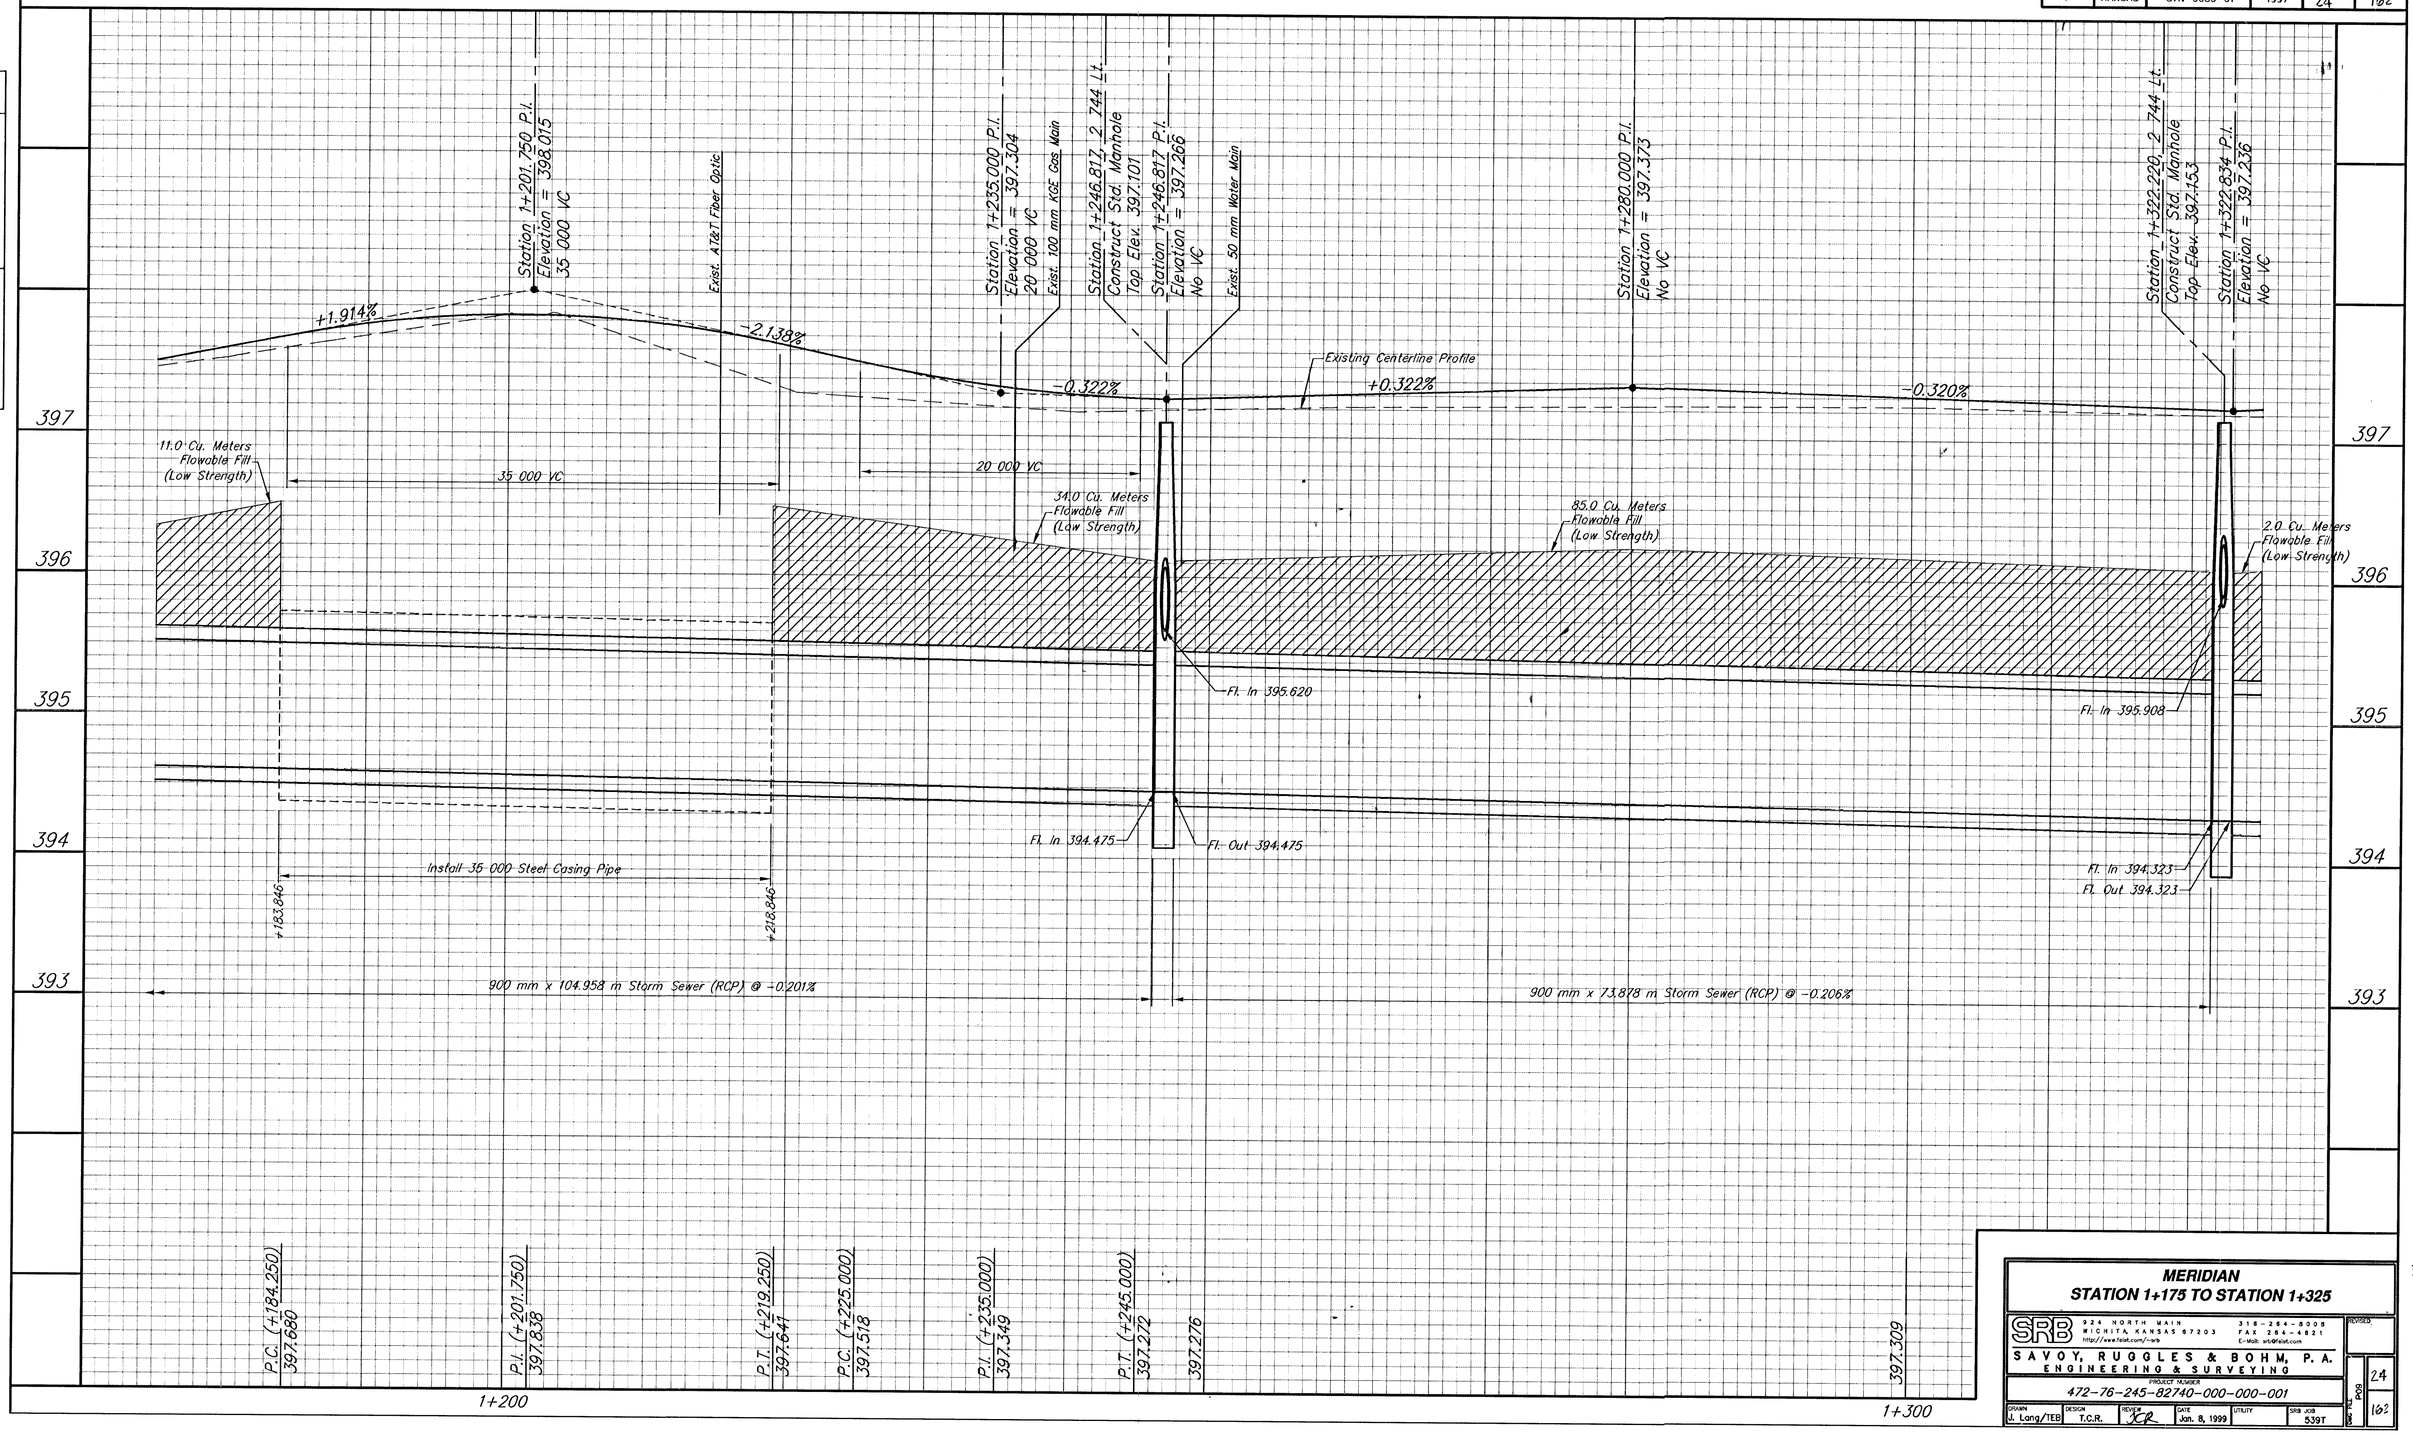

MERIDIAN
STATION 1+175 TO STATION 1+325

SRB
924 NORTH MAIN
WICHITA, KANSAS 67203
http://www.fabel.com/~srb
316-264-8005
FAX 264-4821
E-Mail: srb@fabel.com
SAVOY, RUGGLES & BOHM, P.A.
ENGINEERING & SURVEYING

PROJECT NUMBER
472-76-245-82740-000-000-001

DRAWN	DESIGN	REVIEW	DATE	UTILITY	SRB JOB
J. Long/TEB	T.C.R.	TCR	Jan. 8, 1999		539T

REVISED

SHEET NO. 24 OF 162