
| FHWA REGION NO. | STATE | PROJECT NUMBER | FISCAL YEAR | SHEET NUMBER | TOTAL SHEETS |
|---|---|---|---|---|---|
| 7 | KANSAS | 87N-0080-01 | 1997 | 45 | 162 |

| BY | DATE |
|---|---|
| REFERENCES NOTED | |
| REFERENCES CHECKED | |

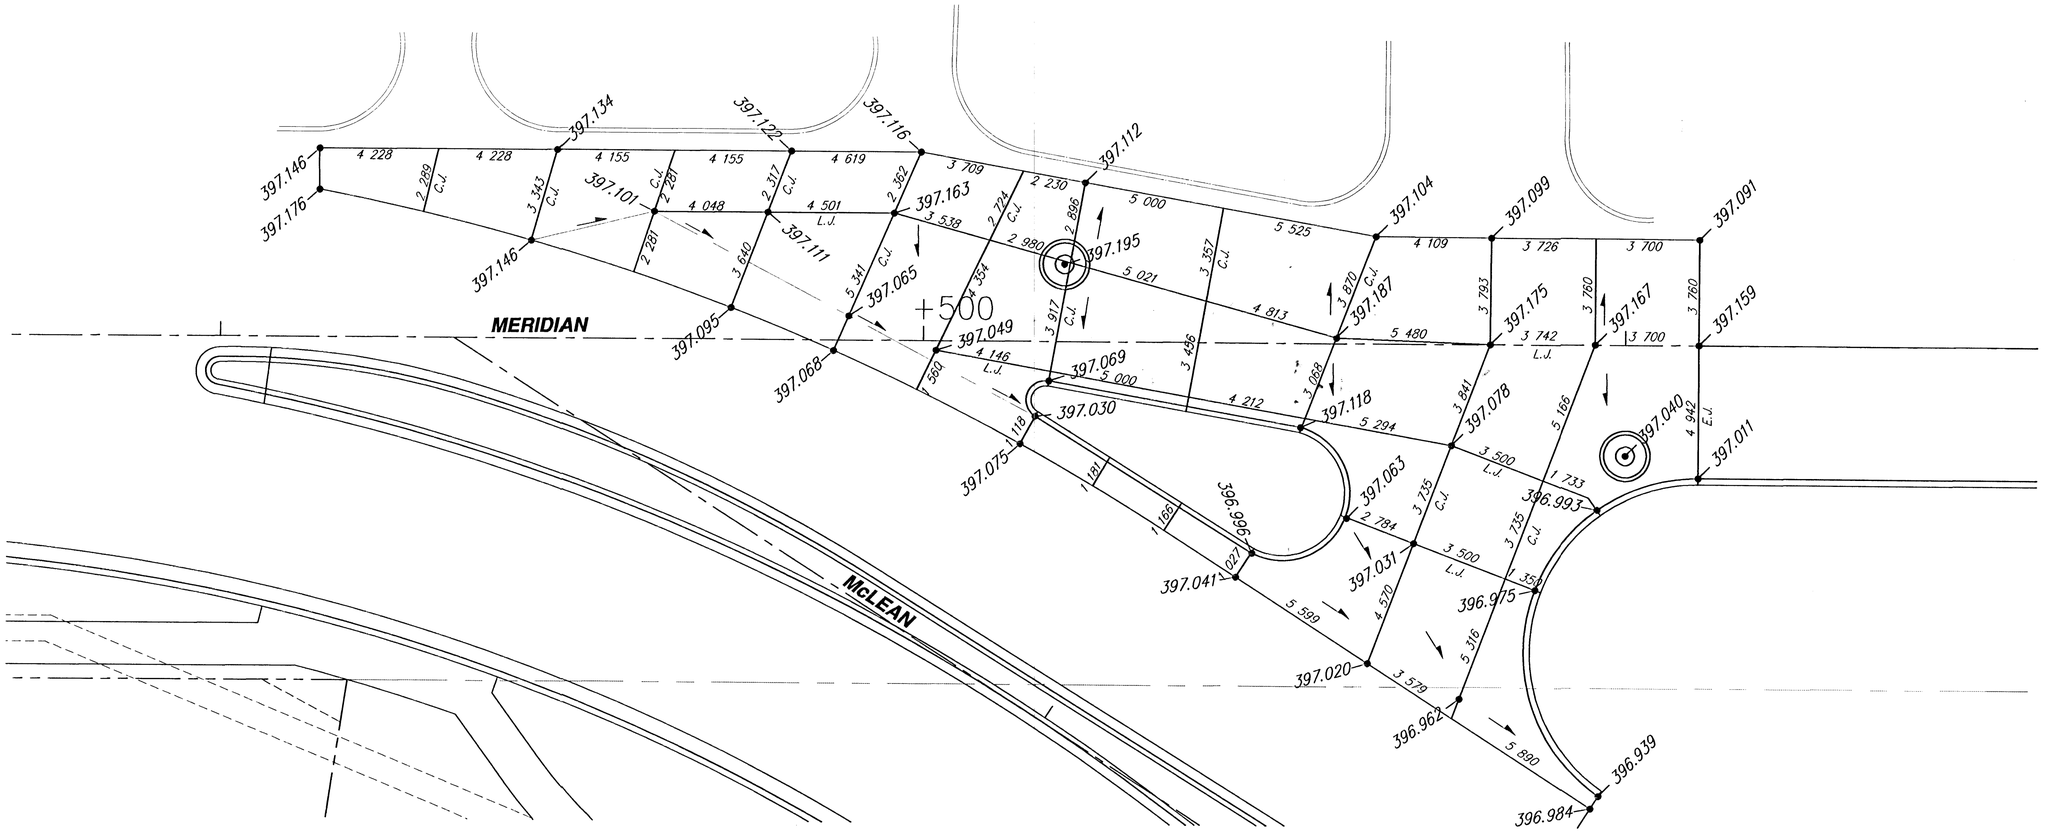


SRB

SCALE

2,5 0 2,5 5

PLAN: Lat. & Long. (meters)

**McLEAN**
**INTERSECTION DETAILS**


SRB
924 NORTH MAIN
WICHITA, KANSAS 67203
http://www.feat.com/~srb
316-264-8008
FAX 264-4021
E-Mail: srb@feat.com

SAVOY, RUGGLES & BOHM, P. A.
ENGINEERING & SURVEYING


PROJECT NUMBER
472-76-245-82740-000-000-001

| DRAWN | DESIGN | REVIEW | DATE | UTILITY | SRB JOB |
|---|---|---|---|---|---|
| T.E.B. | T.C.R. | JCR | Jan. 7, 1999 | | 539T |

REVISED

SHEET 45
JOINTS 162