FHWA REGION NO.	STATE	PROJECT NUMBER	FISCAL YEAR	SHEET NUMBER	TOTAL SHEETS
7	KANSAS	87N-0080-01	1997	50	162

REFERENCES NOTED	BY	DATE
REFERENCES CHECKED		

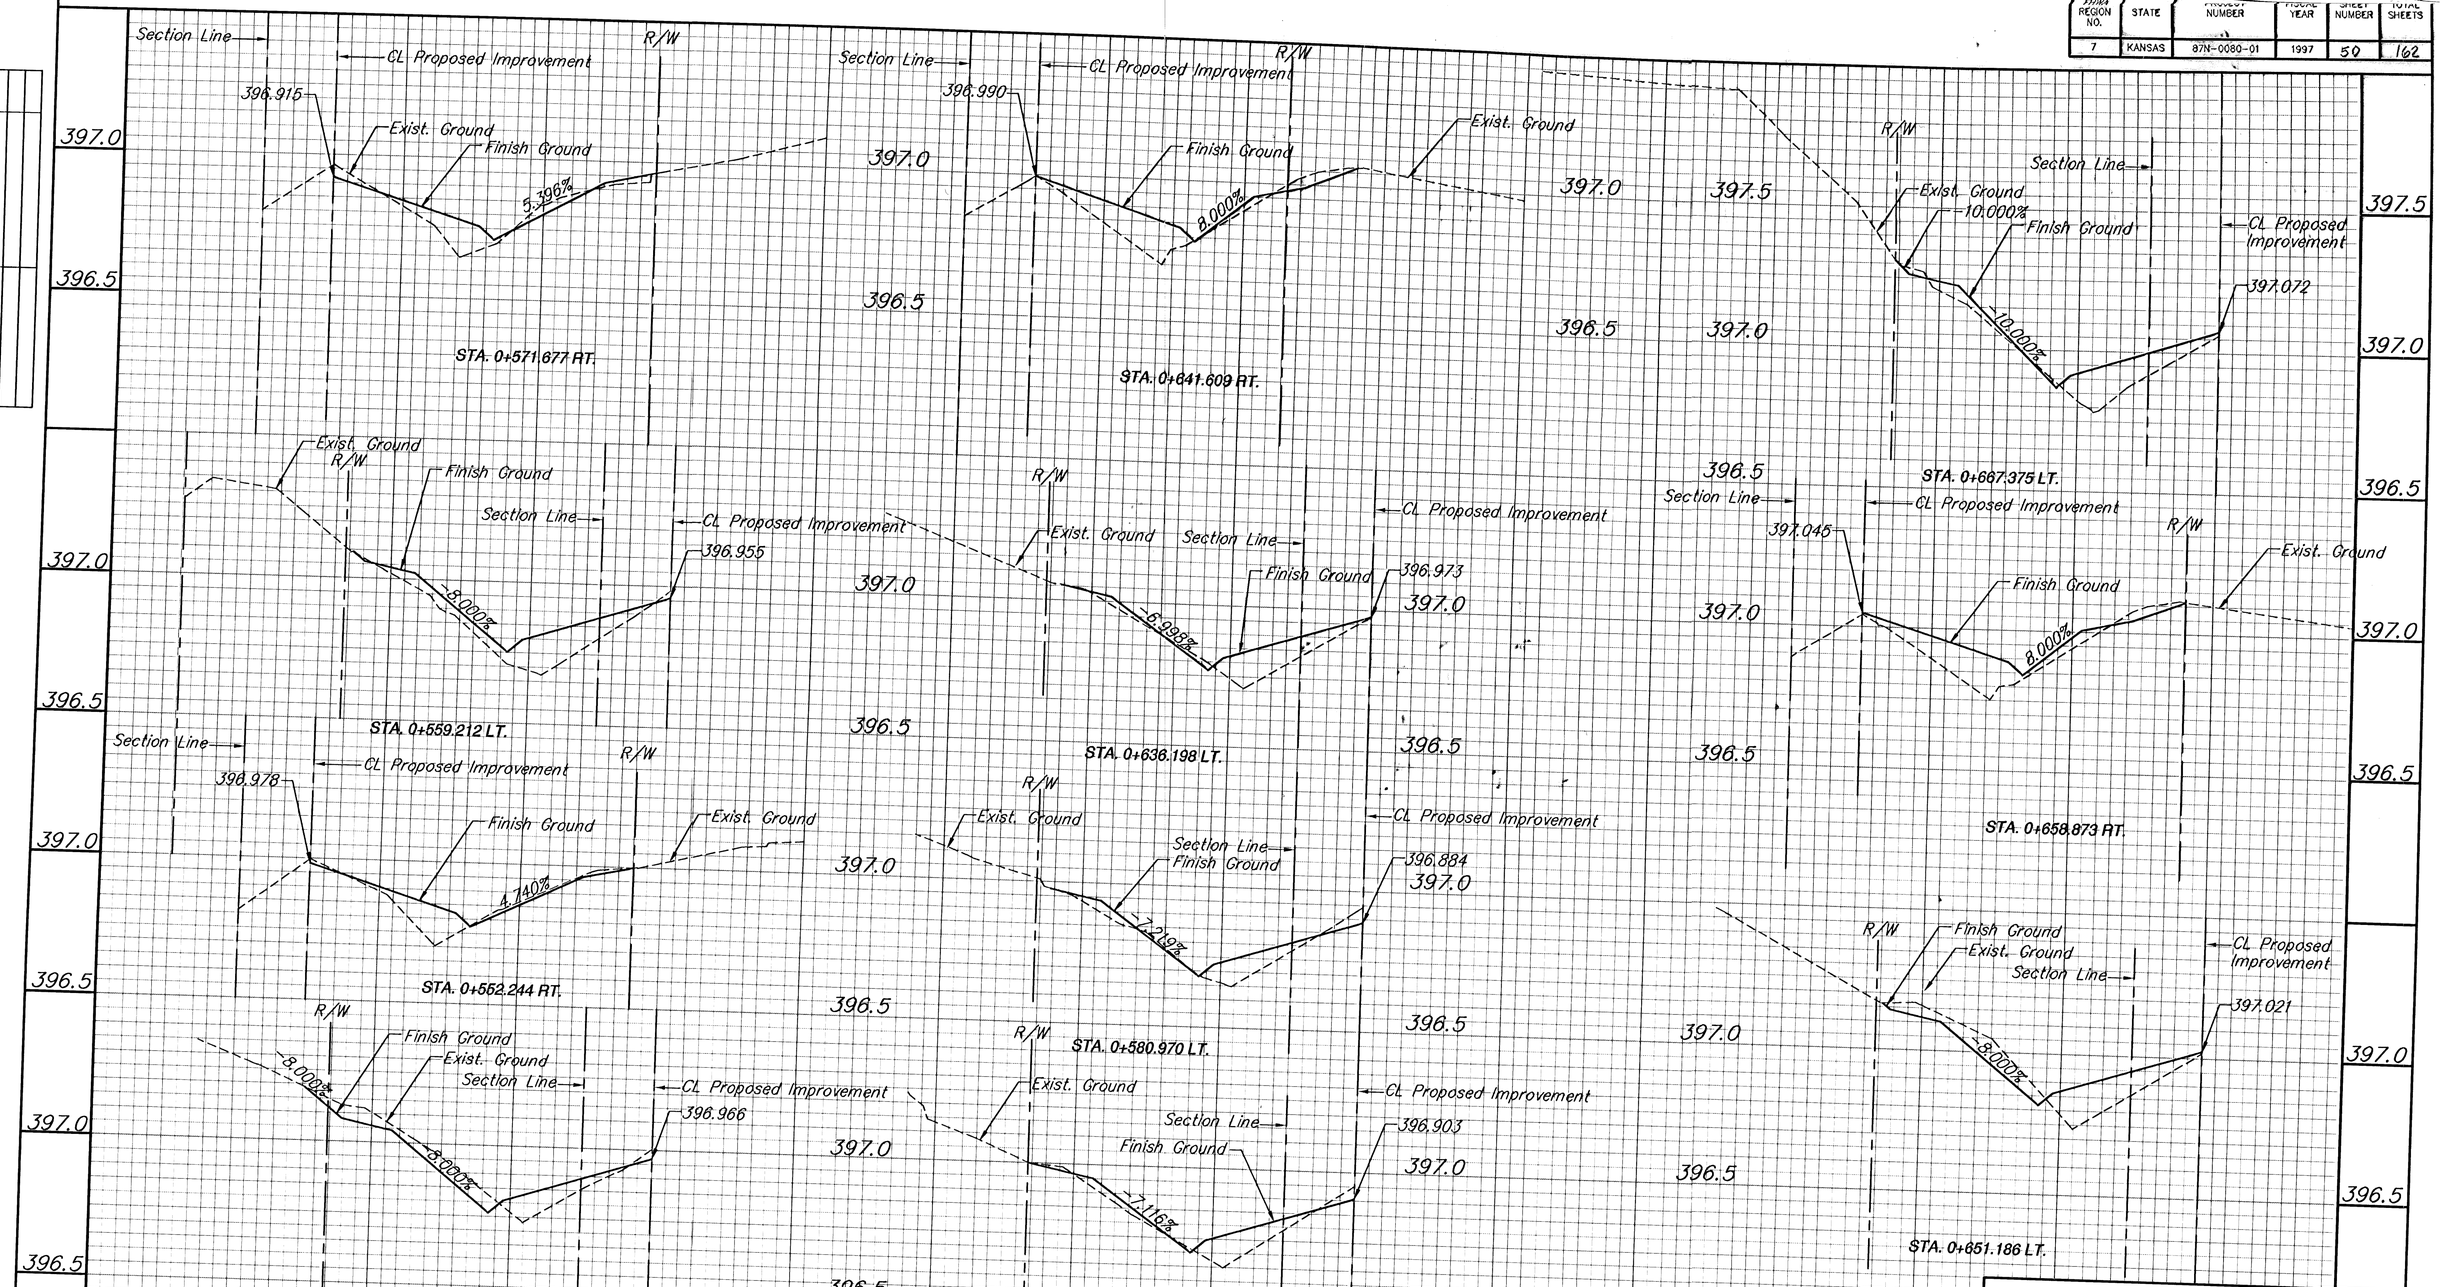

MERIDIAN IMPROVEMENTS
DRIVEWAY PROFILES

SRB
924 NORTH MAIN
WICHITA KANSAS 67203
http://www.feld.com/~srb
316-264-8008
FAX 264-4821
E-Mail srb@feld.com
SAVOY, RUGGLES & BOHM, P.A.
ENGINEERING & SURVEYING

DATE: Feb.19,1998

PROJECT NUMBER: 472-76-245-82740-000-000-001

DRAWN	DESIGN	REVIEW	DATE	UTILITY	SRB JOB
T.E.B.	T.C.R.	JCR	July 14, 1998		539T

SHEET 50 OF 162