| FHWA REGION NO. | STATE | PROJECT NUMBER | FISCAL YEAR | SHEET NUMBER | TOTAL SHEETS |
|---|---|---|---|---|---|
| 7 | KANSAS | 87N-0080-01 | 1997 | 54 | 162 |

| | BY | DATE |
|---|---|---|
| REFERENCES NOTED | | |
| REFERENCES CHECKED | | |

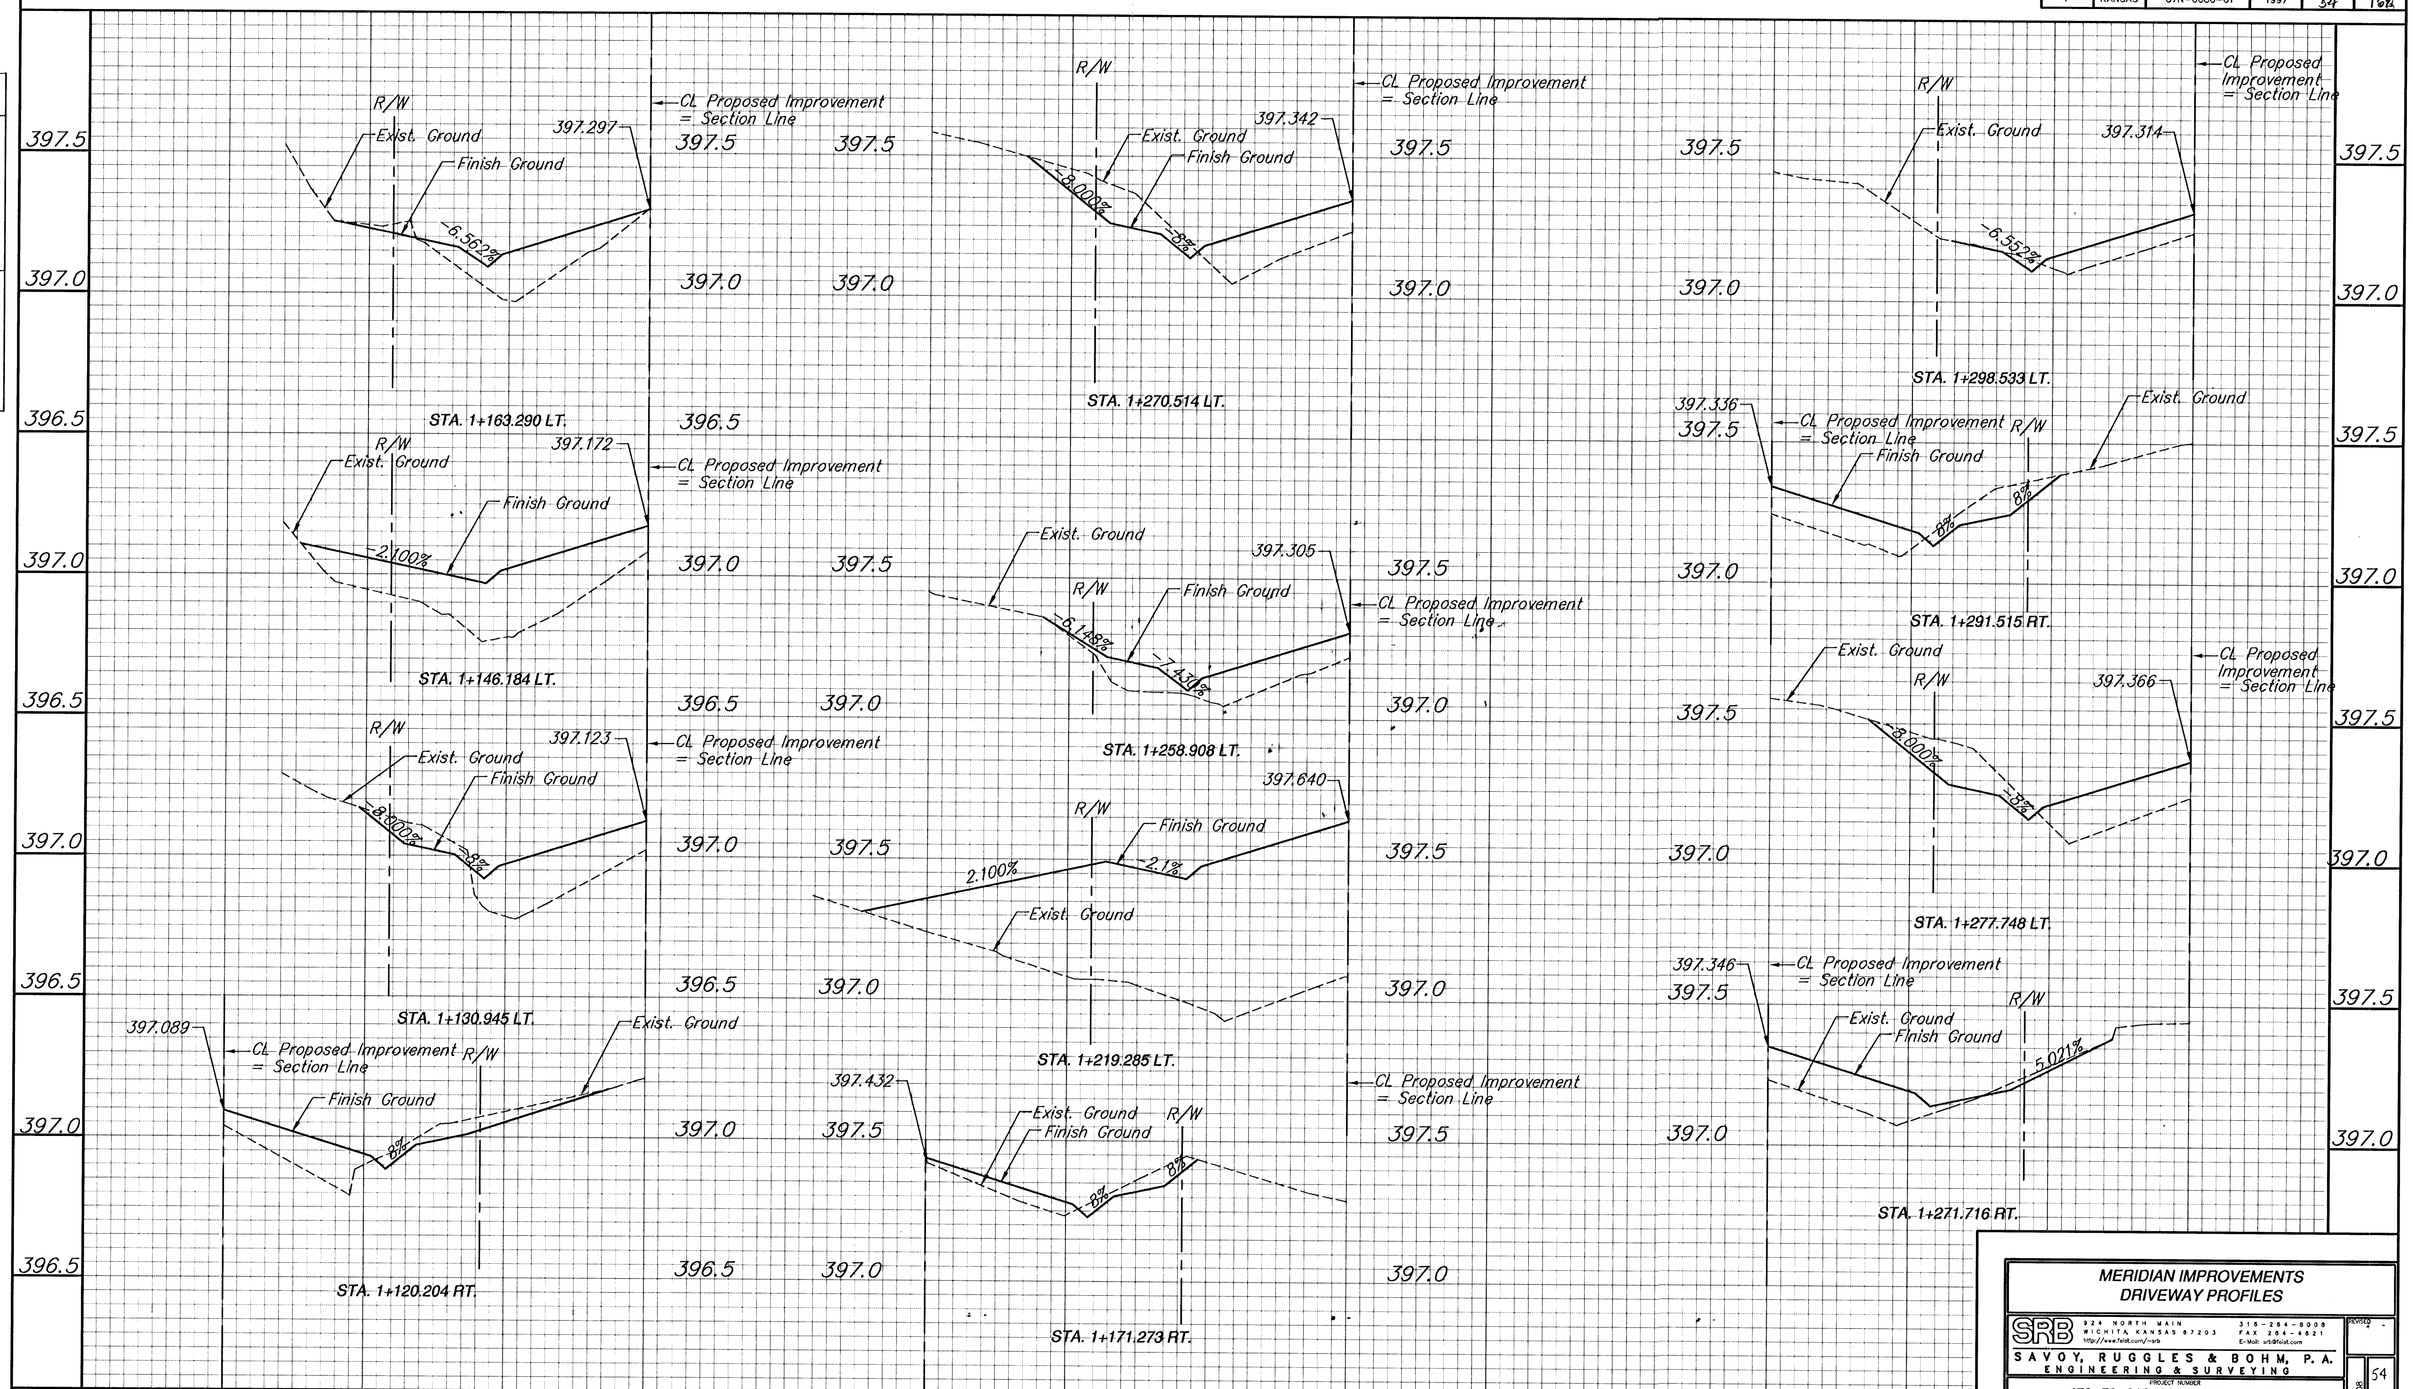


MERIDIAN IMPROVEMENTS
DRIVEWAY PROFILES

SRB
924 NORTH MAIN
WICHITA KANSAS 67203
http://www.feist.com/~srb
316-264-8008
FAX 264-4621
E-Mail: srb@feist.com

SAVOY, RUGGLES & BOHM, P.A.
ENGINEERING & SURVEYING

PROJECT NUMBER
472-76-245-82740-000-000-001

| DRAWN | DESIGN | REVIEW | DATE | VITILITY | SRB JOB |
|---|---|---|---|---|---|
| T.E.B. | T.C.R. | JCR | July 10, 1998 | | 539T |

REVISED 4 -

SHEET 54 OF TOTAL SHEETS 162