
FHWA REGION NO.	STATE	PROJECT NUMBER	FISCAL YEAR	SHEET NUMBER	TOTAL SHEETS
7	KANSAS	87N-0080-01	1997	123	162

BY	DATE
REFERENCES NOTED	
REFERENCES CHECKED	

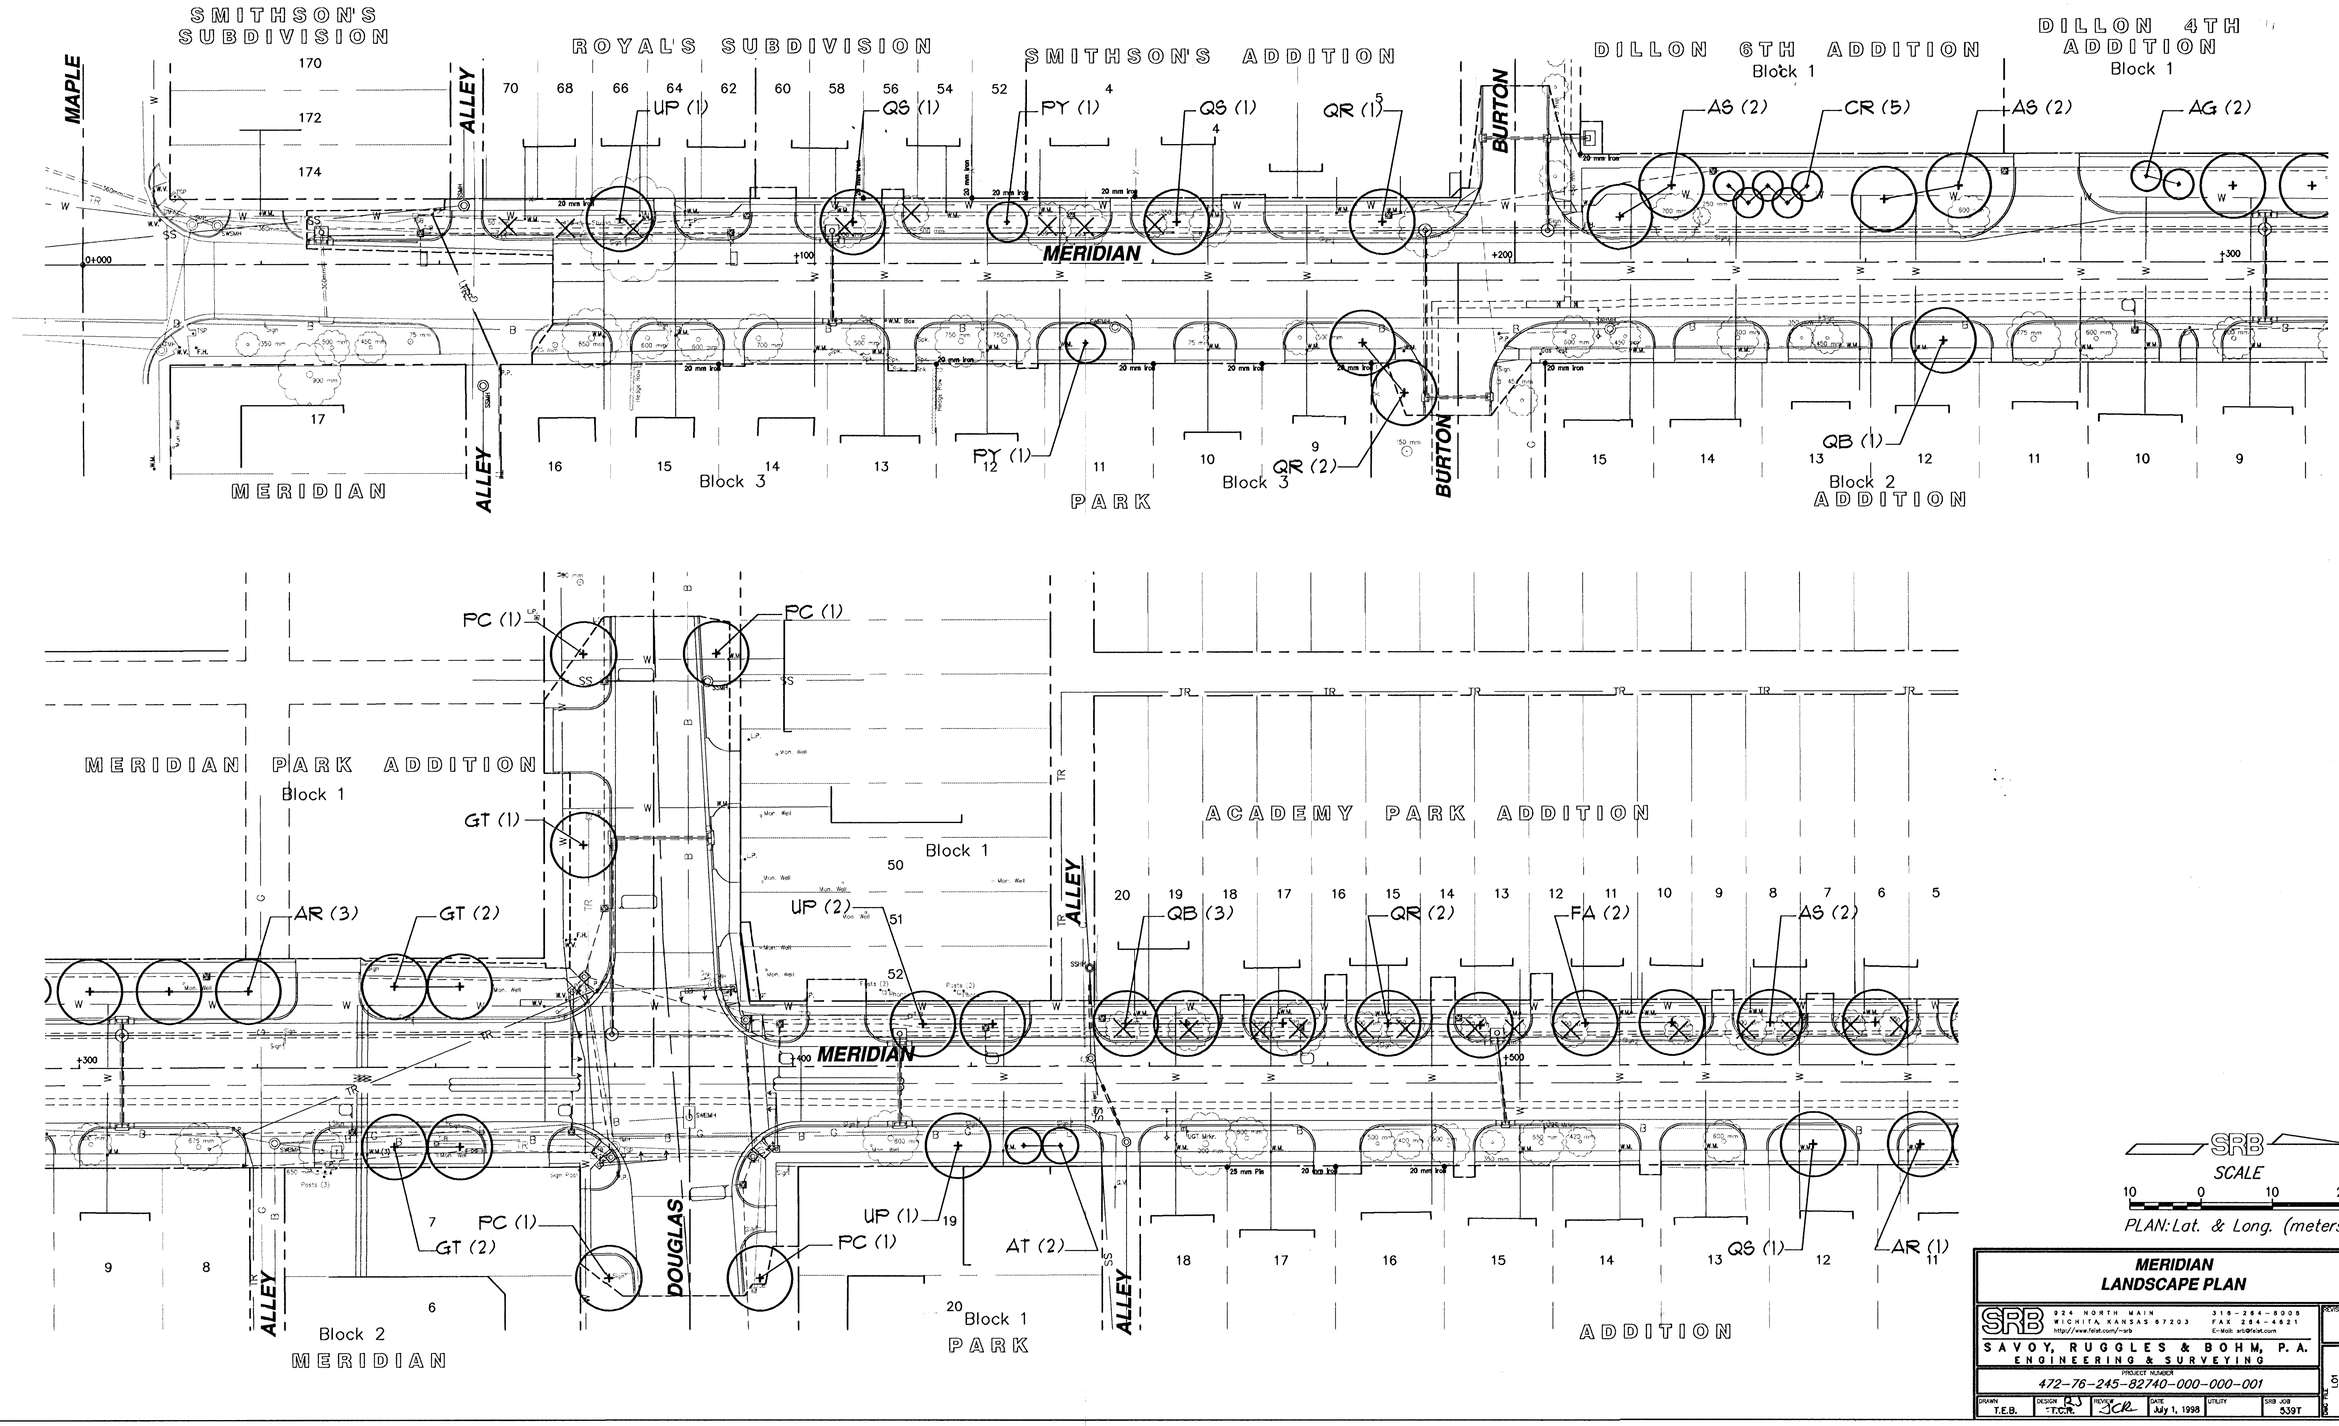

SRB

SCALE

10 0 10 20

PLAN: Lat. & Long. (meters)

MERIDIAN
LANDSCAPE PLAN

SRB 924 NORTH MAIN WICHITA, KANSAS 67203 http://www.feist.com/~srb
316-264-8008 FAX 264-4821 E-Mail: srb@feist.com
SAVOY, RUGGLES & BOHM, P.A.
ENGINEERING & SURVEYING

PROJECT NUMBER
472-76-245-82740-000-000-001

DRAWN	DESIGN	REVISED	DATE	UTILITY	SRB JOB
T.E.B.	T.C.R.	JCR	July 1, 1998		539T

REVISED

SHEET NO. 123
OF 162