BENCHMARKS:
BM #1: City of Wichita Benchmark Disk at South End of Hubguard on the SW Cor. of R.C.B.C., West Side of Rock Road, 706' North–Northwest of the Northwest corner of Lot 44, Block A, Rocky Ford Addition
Elev. = 1367.92 NAVD88

BM #2: "□" on Fence Footing under warning US Airforce Installation Sign West of Rock Road, 400' N. of W¼ Cor.
Elev. = 1377.45 NAVD88

BM#3: "□" on Northeast Cor. Headwall RCP. East of Rock Road and South of Arnold Blvd.
Elev. = 1376.10 NAVD88

BM#4: "□" on Top of Curb by Fire Hydrant. South of Concrete Drive at 2800 S. Rock Road.
Elev. = 1379.84 NAVD88

Scale: 1" = 40' (Hor.)
1" = 5' (Vert.)
• = Iron

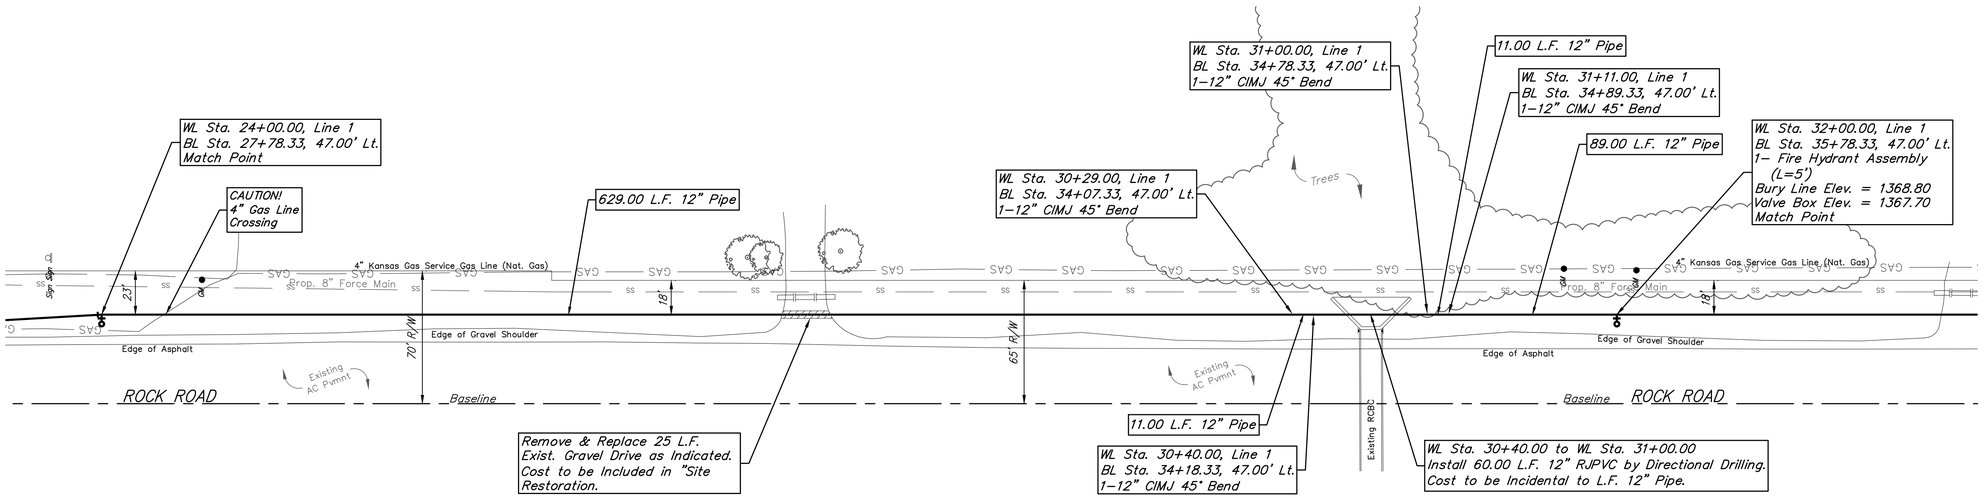

FIRE HYDRANTS REQUIRED

LINE	STATION	BURY LINE ELEVATION	TOP OF PIPE ELEVATION	FIRE HYDRANT BURY REQUIRED*	VALVE STEM EXT. REQUIRED (ft)*
1	32+00.00	1368.80	1363.15	6.5'	–

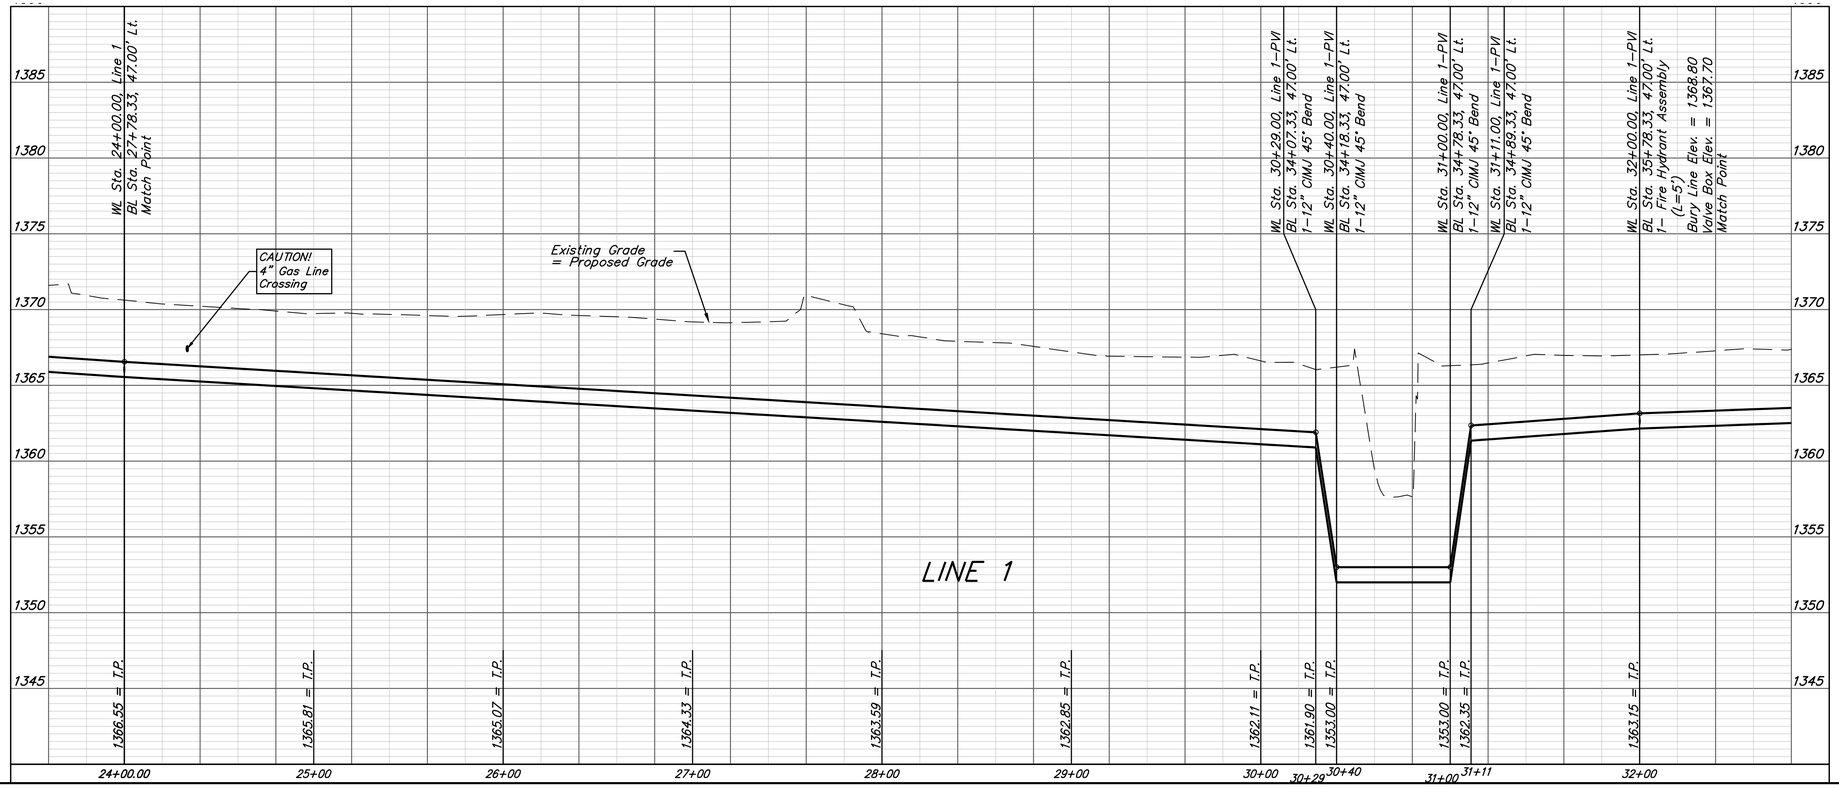

Baughman

Rocky Ford Addition
LINE 1
Water Distribution System

Baughman Company, P.A. 315 Ellis St. Wichita, KS 67211 P 316-262-7271 F 316-262-0149
ENGINEERING | SURVEYING | PLANNING | LANDSCAPE ARCHITECTURE

PROJECT NUMBER 448-90350
REVISIONS:
DESIGN DMV
DRAWN DJL
APPROVED
DATE 10/29/17
SCALE Noted
SHEET **7** OF **17**

I:\Projects\Rocky Ford Addition_16-06-P207\Engineering\WTR MAIN 16-11-E592\WTR Plans.dwg