BENCHMARK:

BM #2 – Chiseled "□" on the Top of Curb on the South Side of May Avenue adjacent to Fire Hydrant, 260'± West of Centerline of Meridian.
Elev. = 1292.76 (NAVD 88)

BM #3 – City of Wichita Benchmark Disc in the Southeast Corner of the Intersection of Meridian and May, 34.5' South and 52.4' East of the Centerline of Both.
Elev. = 1292.75 (NAVD 88)

REGION NO.	STATE	PROJECT NO.	FISCAL YEAR	SHEET NO.	TOTAL SHEETS
7	KANSAS	087 N-0593-01	2015	40	153

SCALE
HORIZONTAL: 1" = 20'
VERTICAL: 1" = 5'

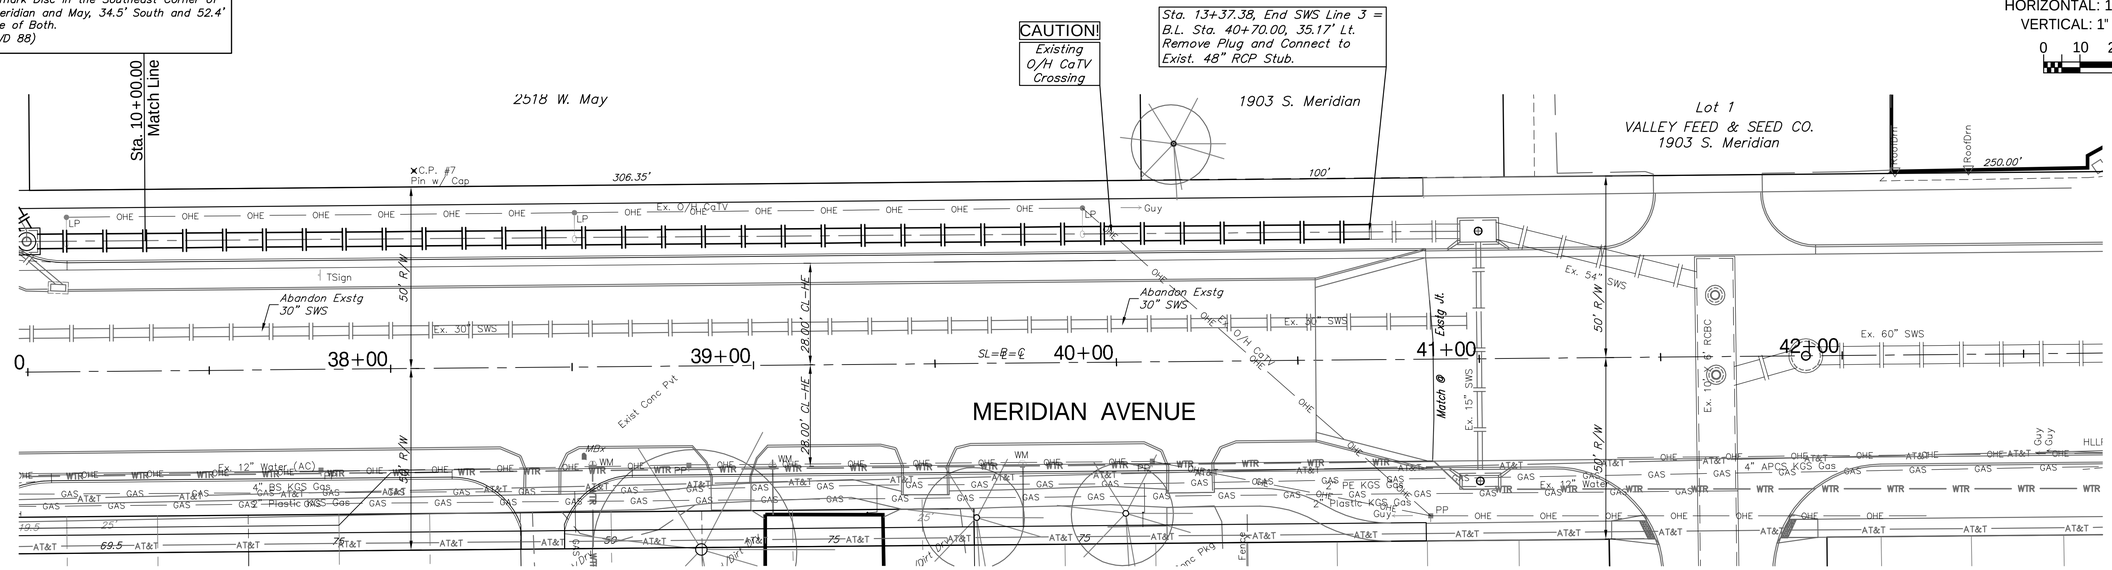

SWS Line 3

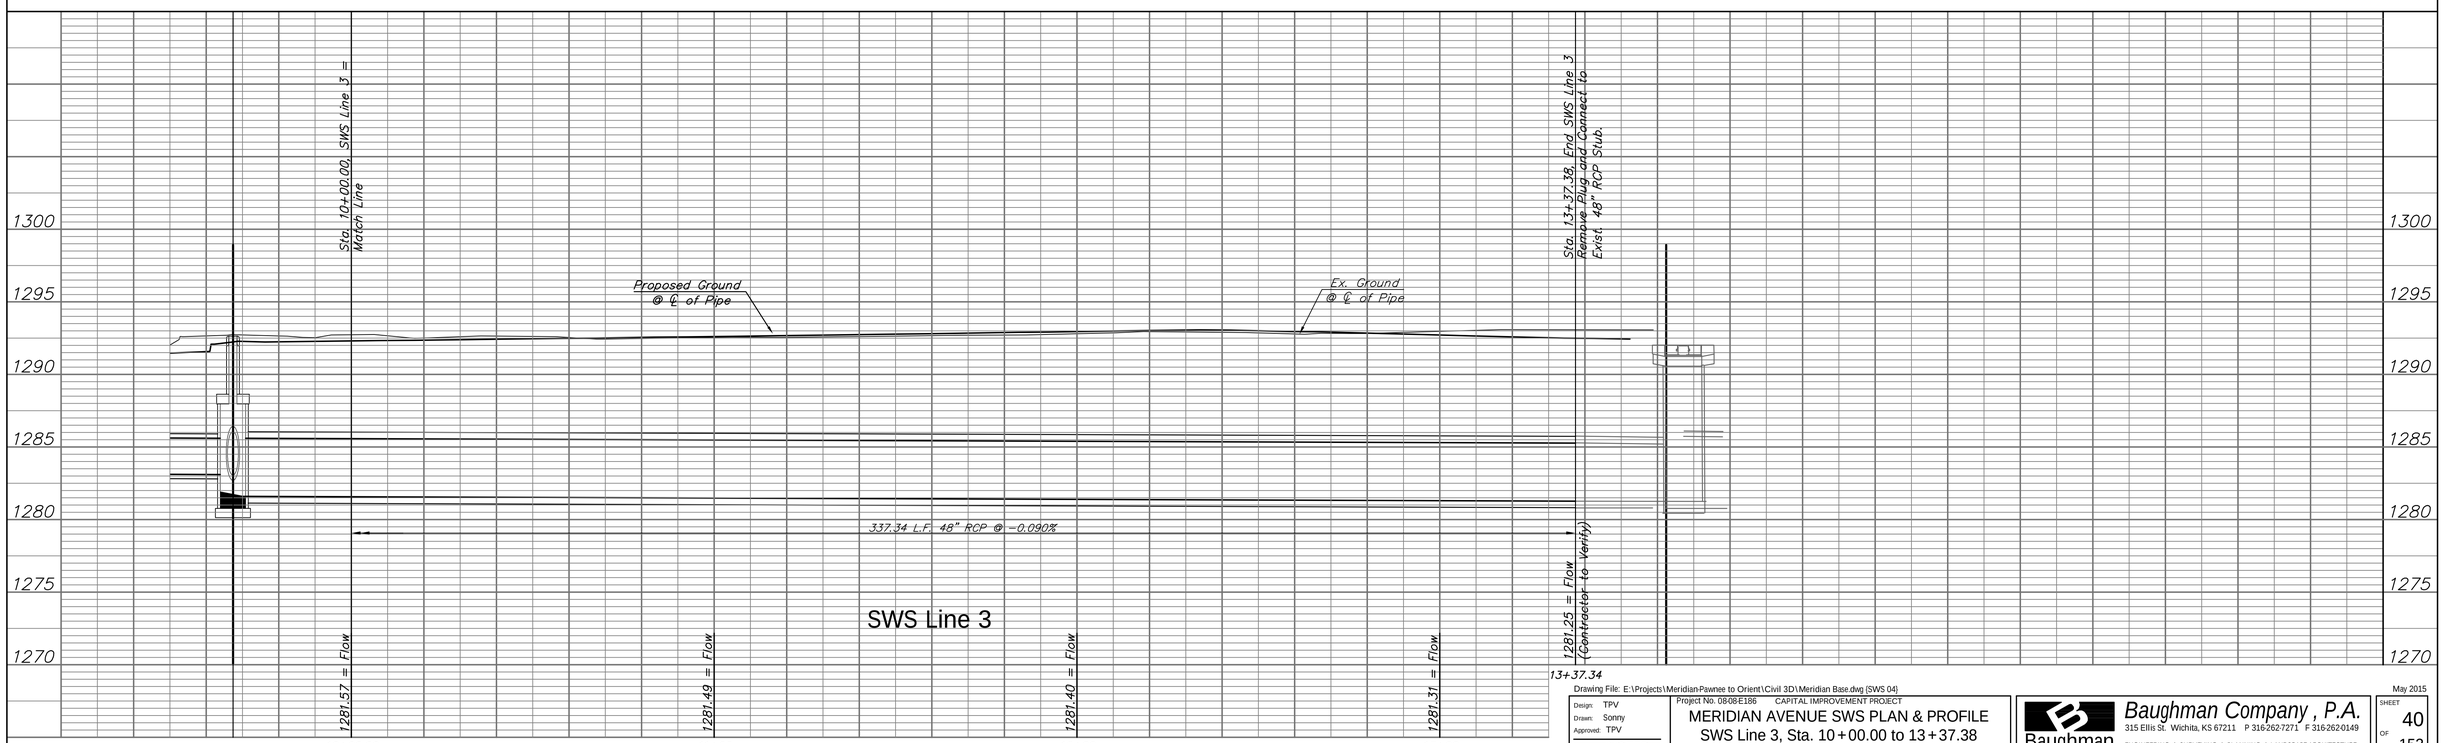

Drawing File: E:\Projects\Meridian-Pawnee to Orient\Civil 3D\Meridian Base.dwg [SWS 04]

Design: TPV
Drawn: Sonny
Approved: TPV
Scale: NOTED

Project No. 0808-E186 CAPITAL IMPROVEMENT PROJECT

MERIDIAN AVENUE SWS PLAN & PROFILE
SWS Line 3, Sta. 10+00.00 to 13+37.38

MERIDIAN AVENUE - PAWNEE AVENUE to McCORMICK AVENUE

Baughman Company , P.A.
315 Ellis St. Wichita, KS 67211 P 316-262-7271 F 316-262-0149
ENGINEERING | SURVEYING | PLANNING | LANDSCAPE ARCHITECTURE

May 2015

SHEET 40 OF 153