
FHWA REG NO.	STATE	PROJECT NO.	YEAR	SHEET NO.	TOTAL SHEETS
7	KANSAS	STP-N012(901)	1999	9	131

See Sheet 17 for Earthwork Balance

TO STA. 3+835.56

TO STA. 5+245.71

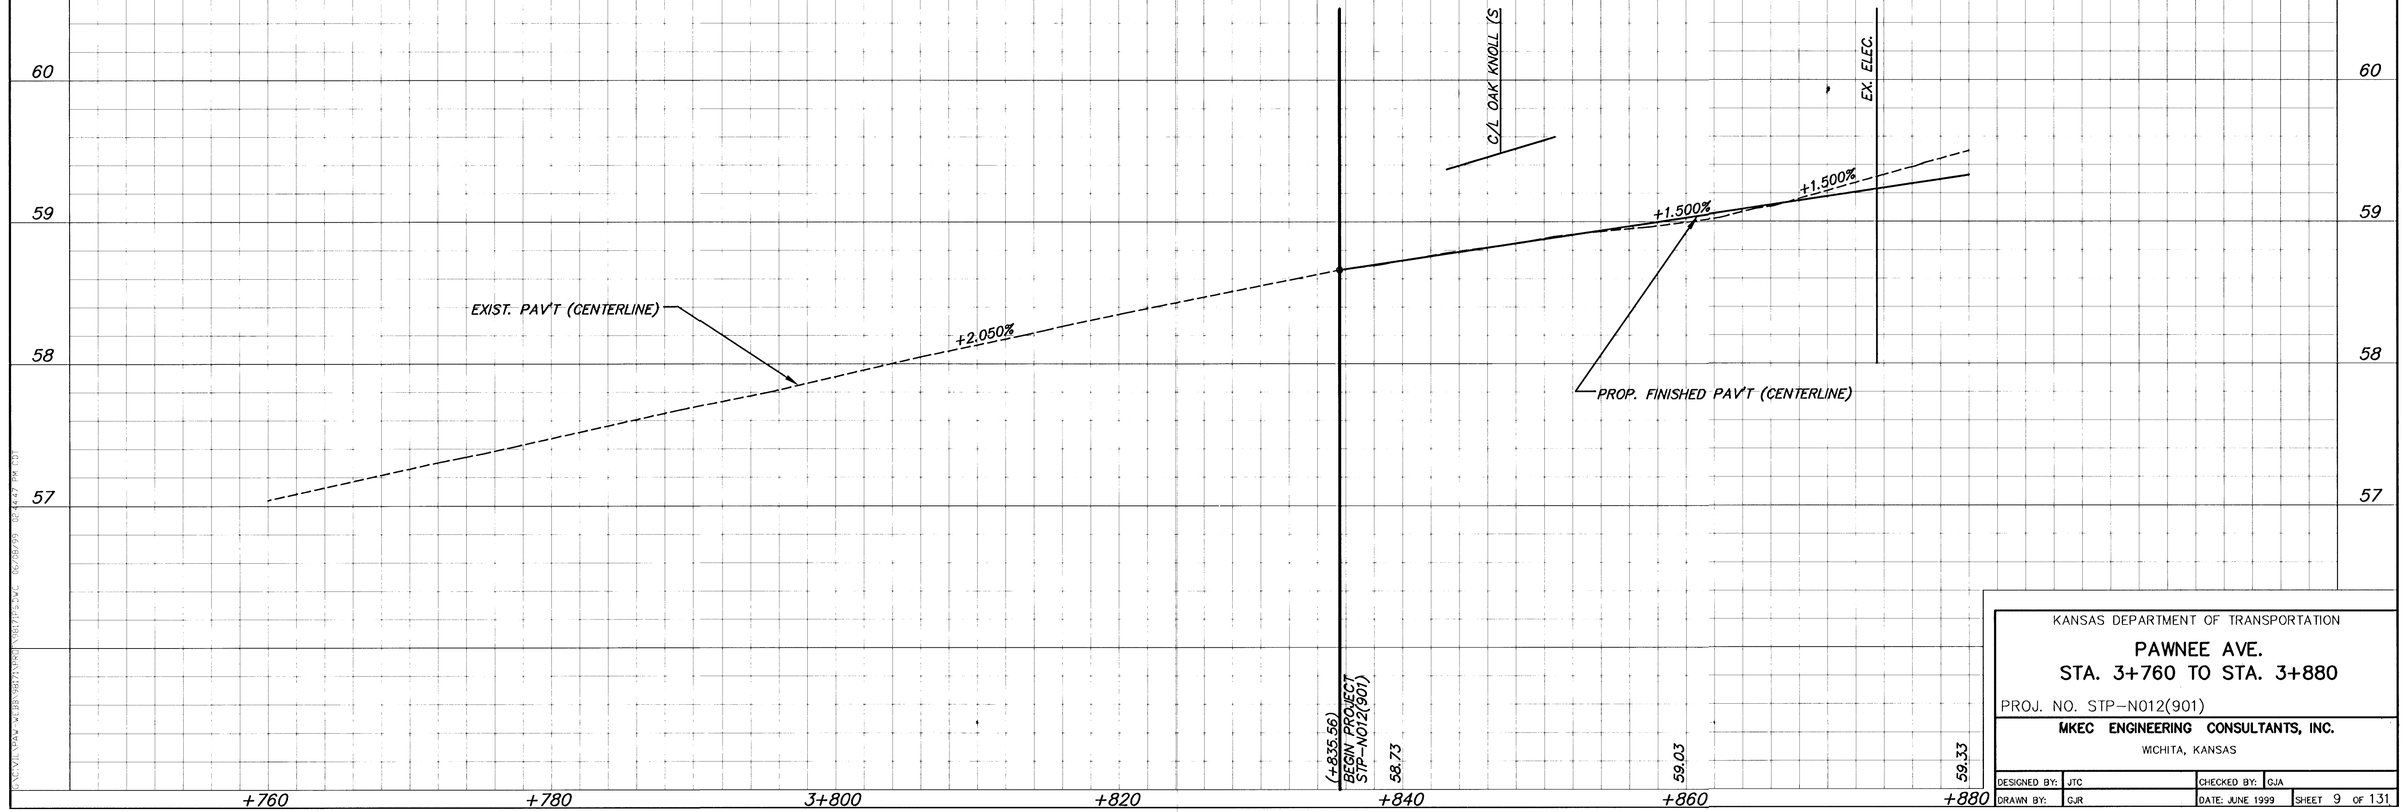

KANSAS DEPARTMENT OF TRANSPORTATION

PAWNEE AVE.
STA. 3+760 TO STA. 3+880

PROJ. NO. STP-N012(901)

MKEC ENGINEERING CONSULTANTS, INC.

WICHITA, KANSAS

DESIGNED BY:	JTC	CHECKED BY:	GJA	
DRAWN BY:	GJR	DATE: JUNE 1999	SHEET 9	OF 131

G:\CIVIL\PAW-WEBB\98171\PROF\98171P6.DWG Fri Jul 14 10:43:00 2000
G:\CIVIL\PAW-WEBB\98171\PROF\98171P5.DWG 06/28/99 04:44:47 PM CDT