
FHWA REG NO.	STATE	PROJECT NO.	YEAR	SHEET NO.	TOTAL SHEETS
7	KANSAS	STP-N012(901)	1999	11	131

See Sheet 17 for Earthwork Balance

TO STA. 3+835.56

TO STA. 5+245.71

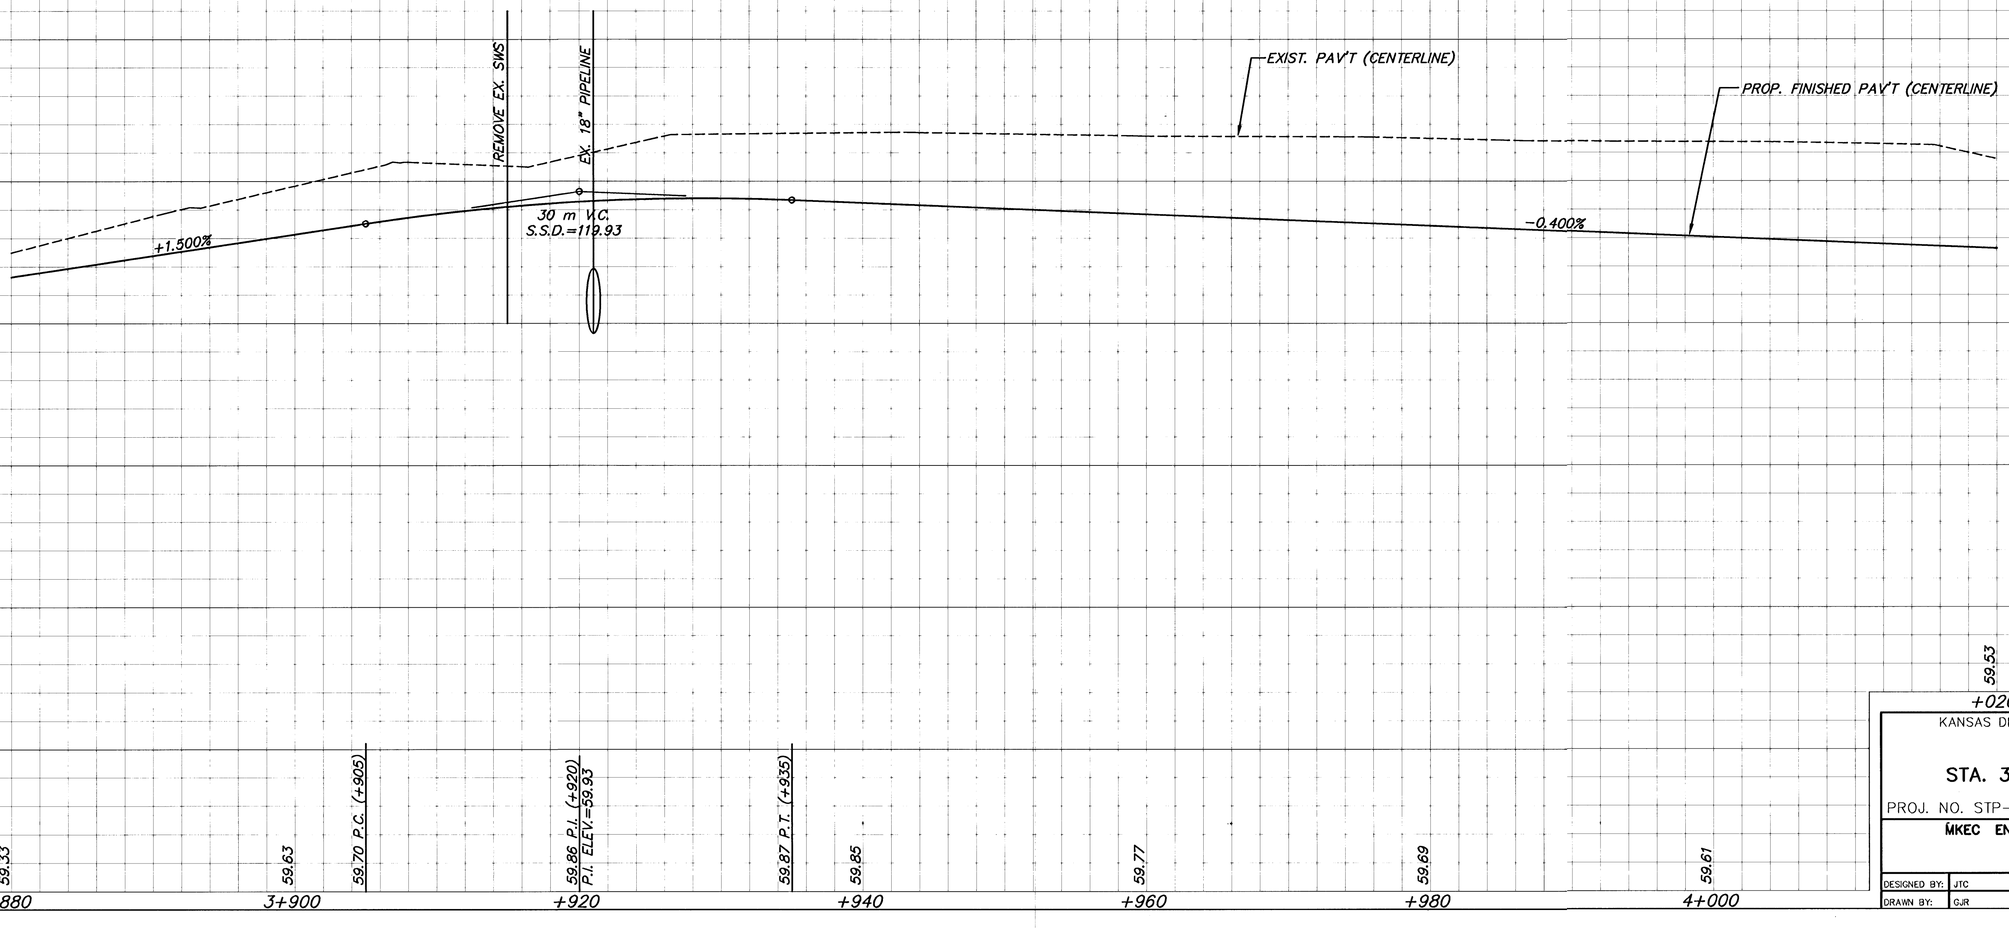

KANSAS DEPARTMENT OF TRANSPORTATION

PAWNEE AVE.
STA. 3+880 TO STA. 4+020

PROJ. NO. STP-N012(901)

MKEC ENGINEERING CONSULTANTS, INC.

WICHITA, KANSAS

DESIGNED BY:	JTC	CHECKED BY:	GJA
DRAWN BY:	GJR	DATE: MAY 1999	SHEET 11 OF 131

G:\CIVIL\PAW-WEBB\9817\PROF\9817PF.DWG Wed Jul 26 09:43:18 2000

G:\CIVIL\PAW-WEBB\9817\PROF\9817PF.DWG 07/26/99 09:43:19 TIM TDT