FHWA REG NO.	STATE	PROJECT NO.	YEAR	SHEET NO.	TOTAL SHEETS
7	KANSAS	STP-N012(901)	1999	11	131

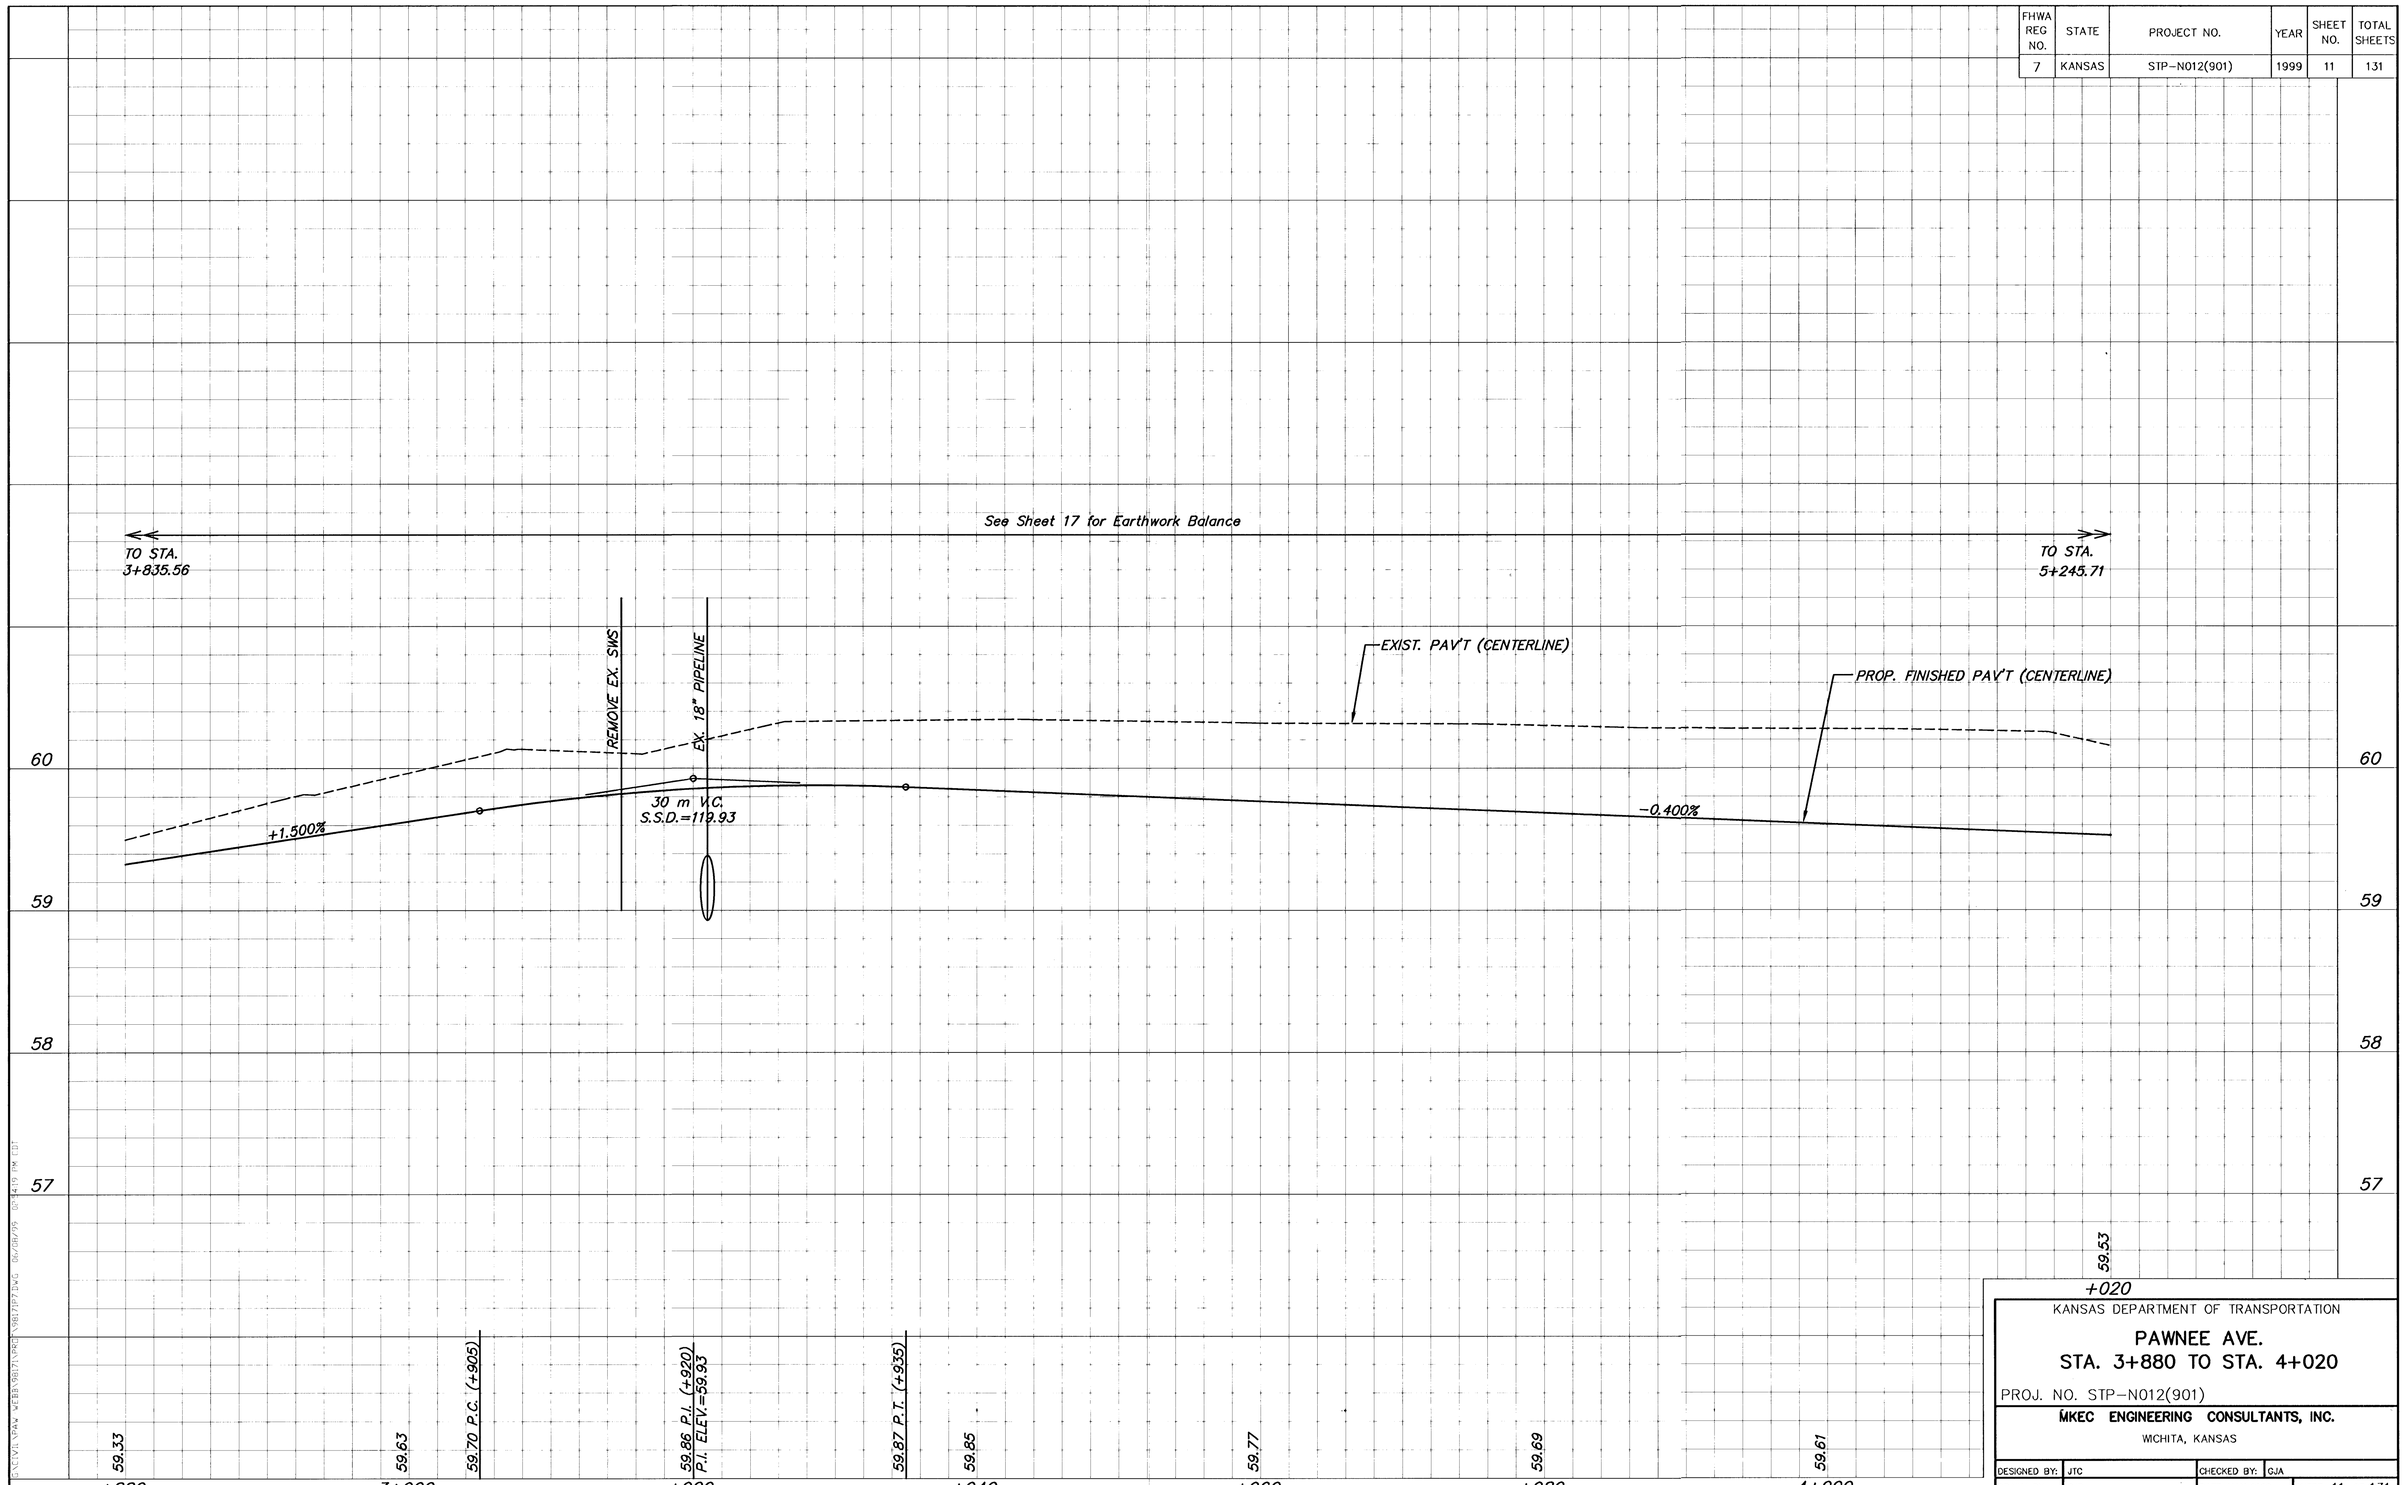

KANSAS DEPARTMENT OF TRANSPORTATION

PAWNEE AVE.

STA. 3+880 TO STA. 4+020

PROJ. NO. STP-N012(901)

MKEC ENGINEERING CONSULTANTS, INC.

WICHITA, KANSAS

DESIGNED BY: JTC		CHECKED BY: GJA	
DRAWN BY: GJR		DATE: MAY 1999	SHEET 11 OF 131

G:\CIVIL\PAW-NEBB\98171\PROP\98171P7.DWG Wed Jul 26 09:43:18 2000