FHWA REG NO.	STATE	PROJECT NO.	YEAR	SHEET NO.	TOTAL SHEETS
7	KANSAS	STP-N012(901)	1999	13	131

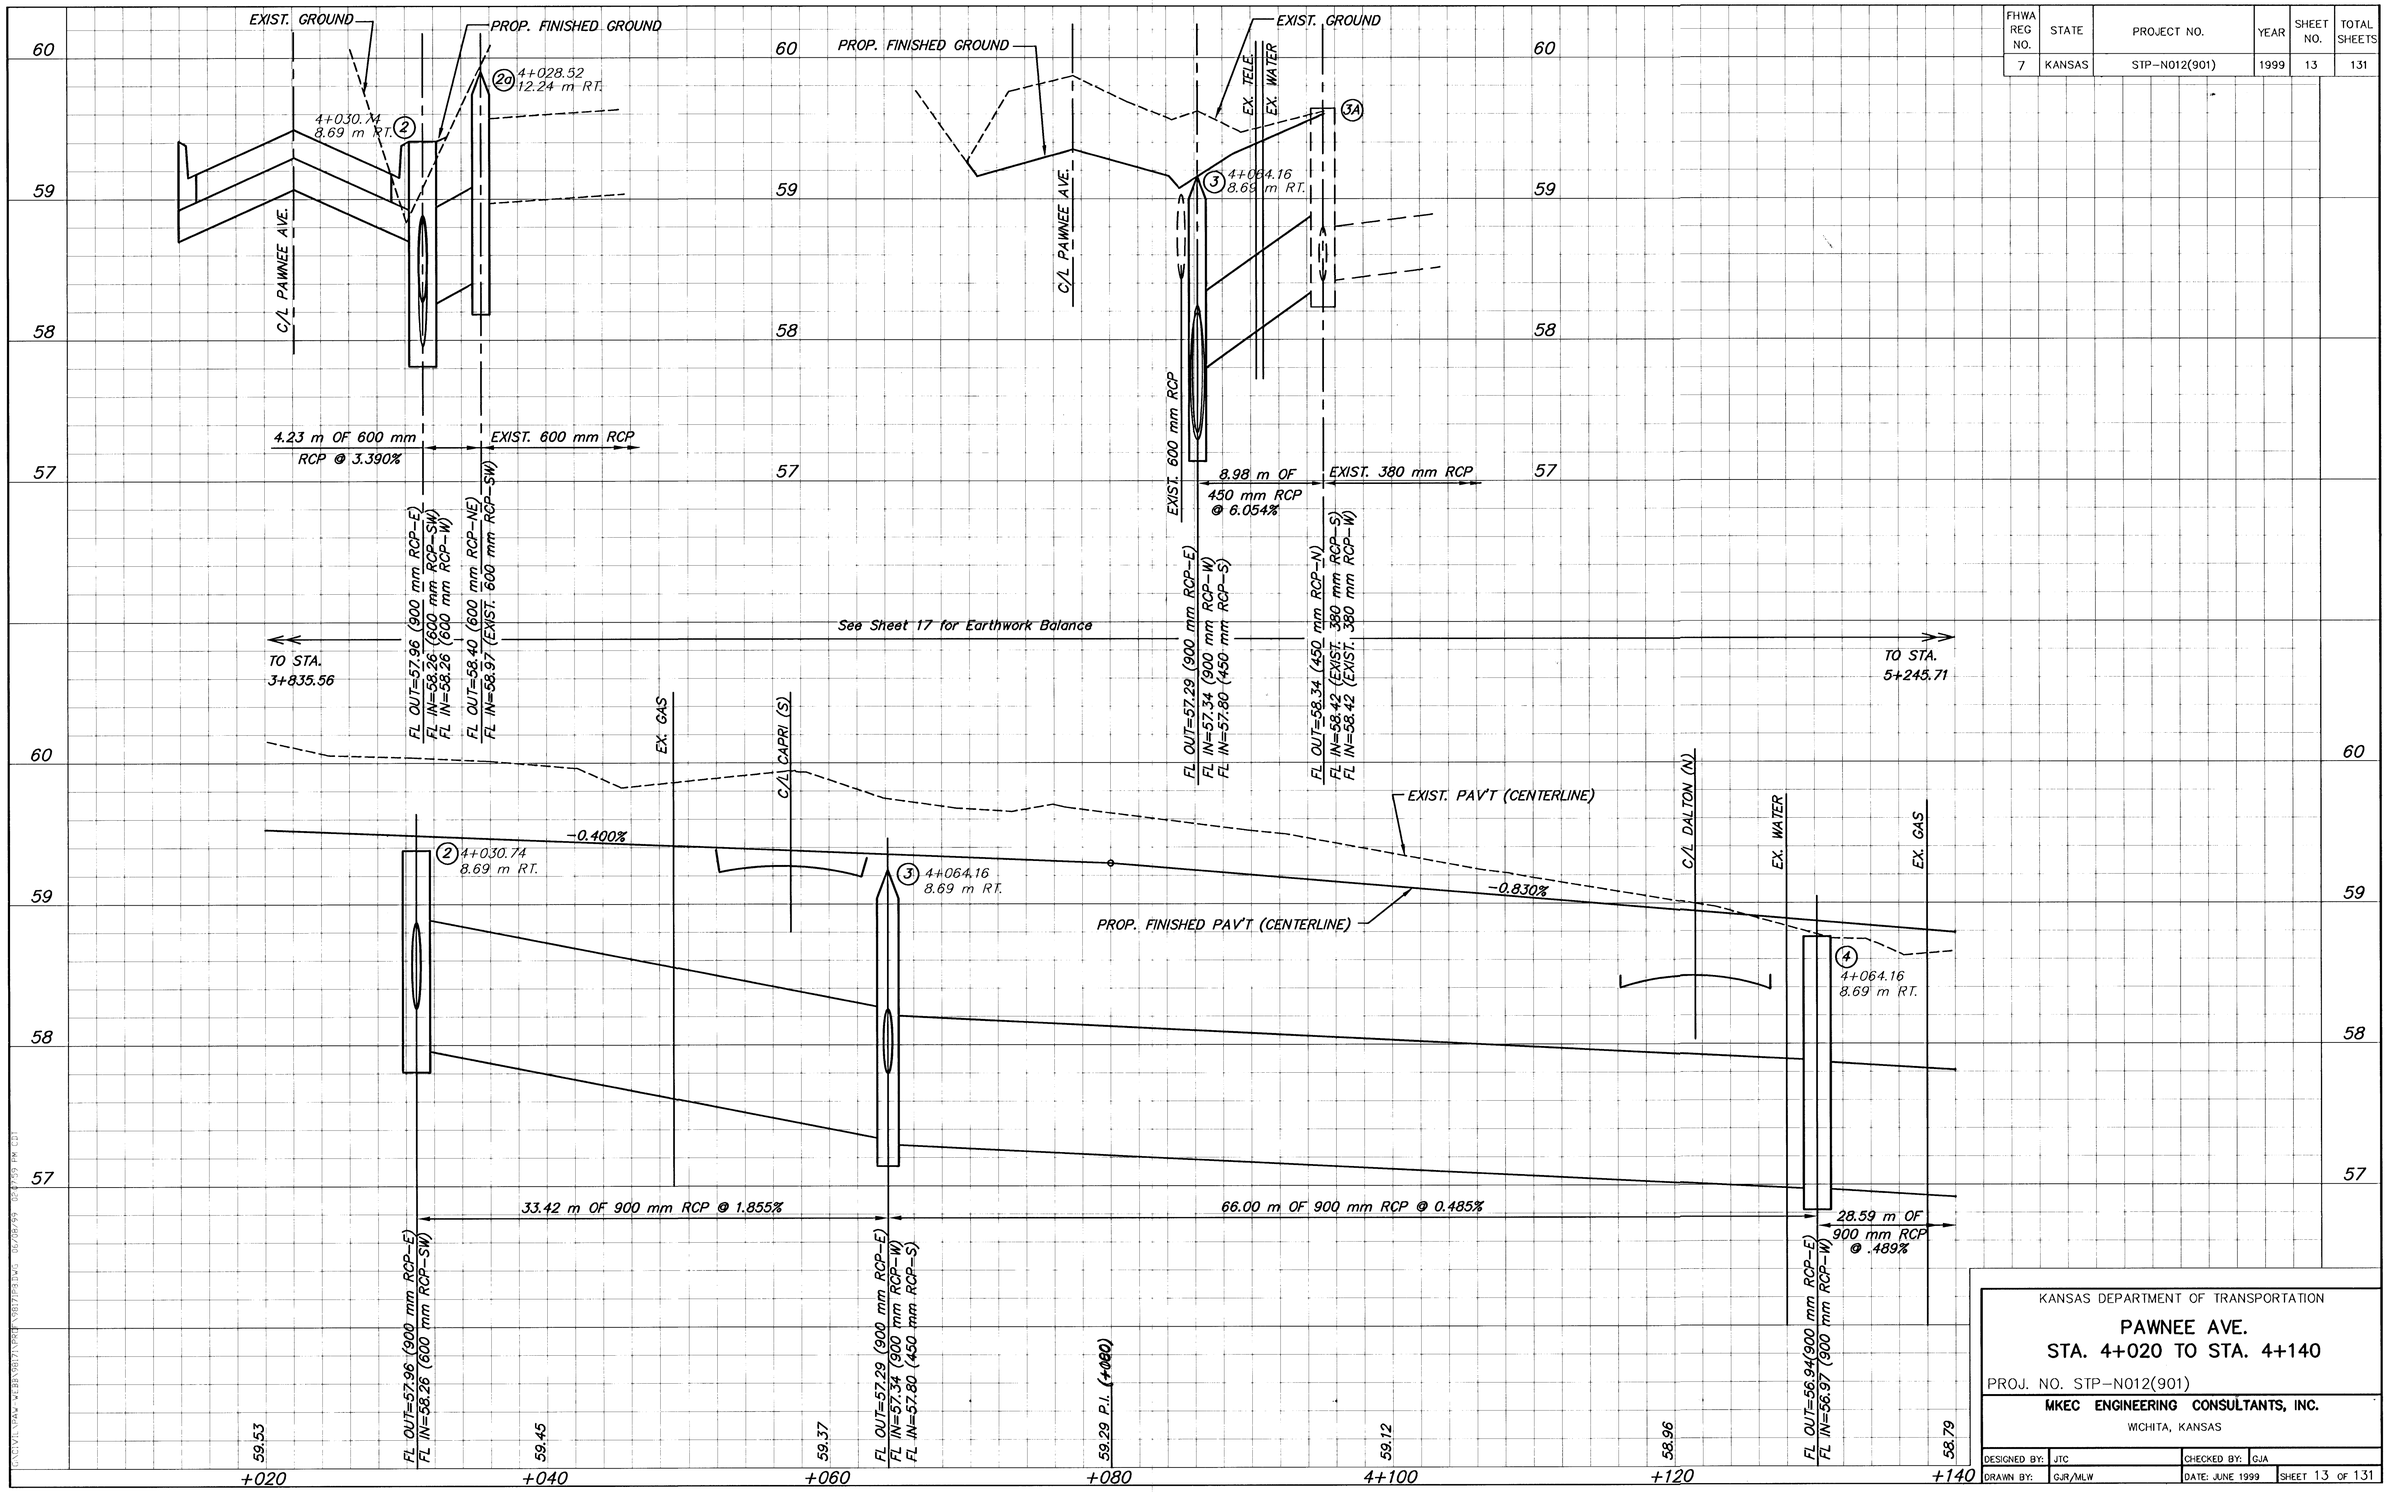

KANSAS DEPARTMENT OF TRANSPORTATION

PAWNEE AVE.

STA. 4+020 TO STA. 4+140

PROJ. NO. STP-N012(901)

MKEC ENGINEERING CONSULTANTS, INC.

WICHITA, KANSAS

DESIGNED BY:	JTC	CHECKED BY:	GJA
DRAWN BY:	GJR/MLW	DATE: JUNE 1999	SHEET 13 OF 131

G:\CIVIL\PAW-WEB\9817\PROF\9817PP3.DWG 06/28/99 02:17:59 PM CDT

G:\CIVIL\PAW-WEB\9817\PROF\9817PP3.DWG Wed Jul 26 09:49:58 2000