
FHWA REG NO.	STATE	PROJECT NO.	YEAR	SHEET NO.	TOTAL SHEETS
7	KANSAS	STP-N012(901)	1999	17	131

30697.6 m³ Excavation (V.M.F.=0.8)
1618.3 m³ Loose Fill
1365.9 m³ Compacted Fill

See This Sheet for Earthwork Balance

TO STA. 3+835.56

TO STA. 5+245.71

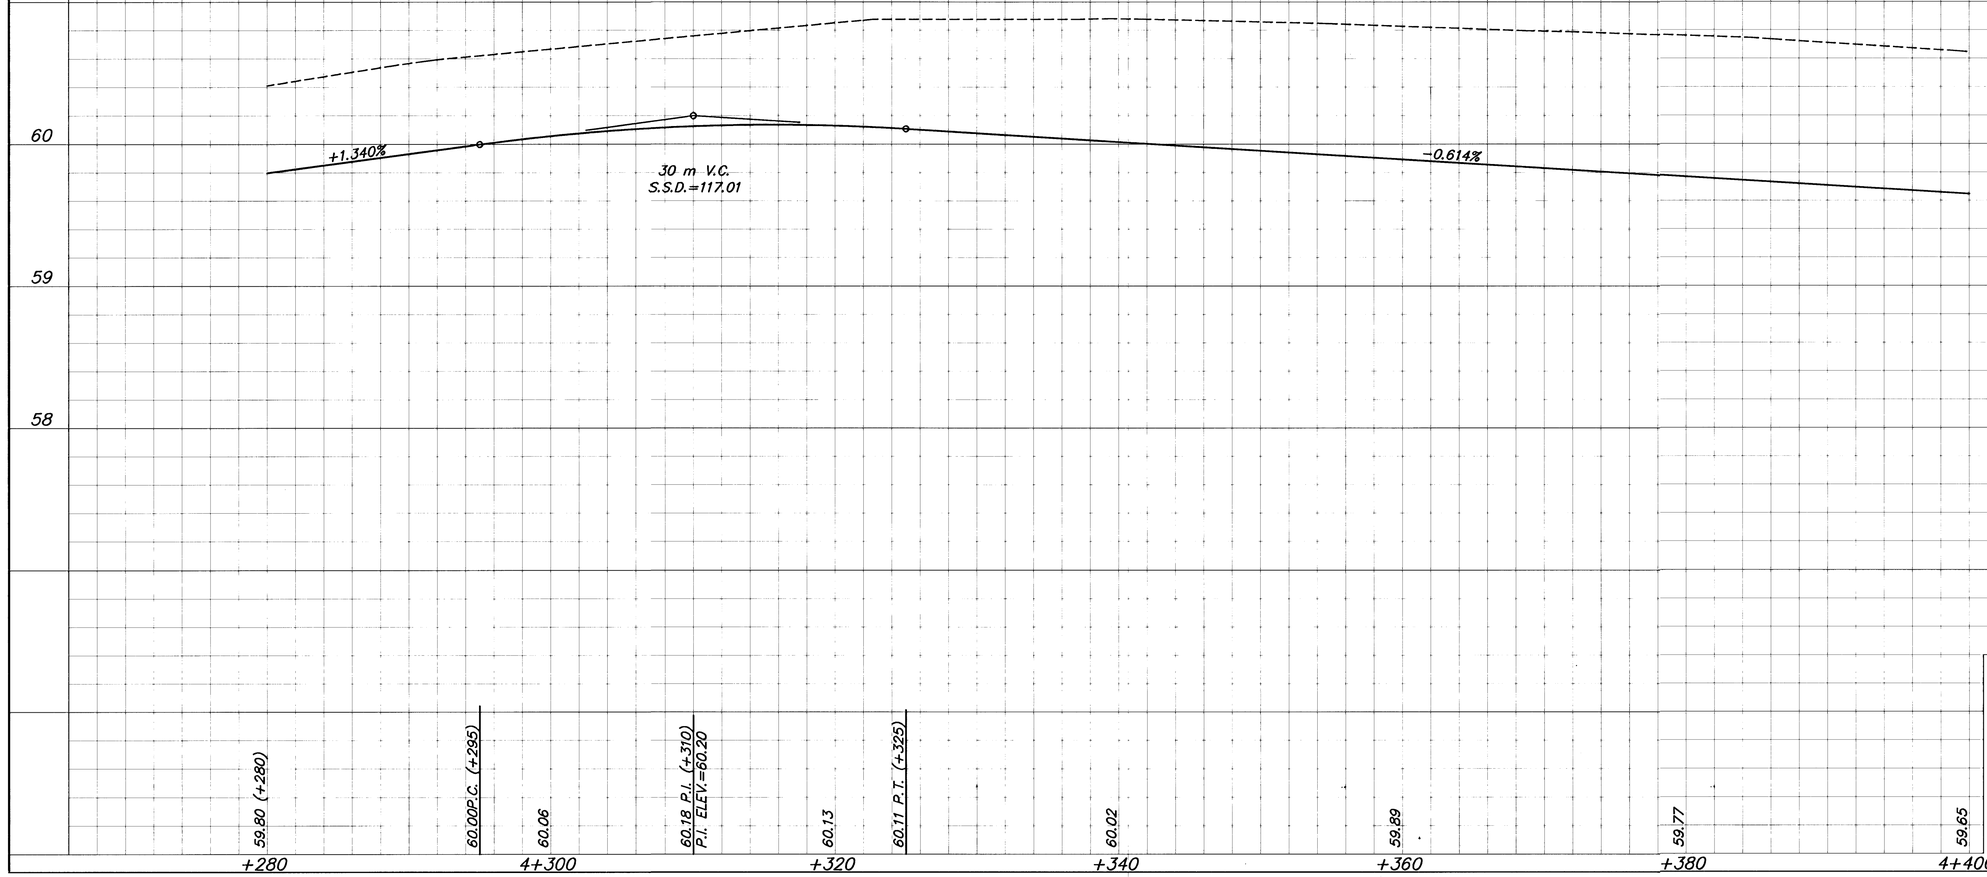

KANSAS DEPARTMENT OF TRANSPORTATION

PAWNEE AVE.
STA. 4+280 TO STA. 4+400

PROJ. NO. STP-N012(901)

MKEC ENGINEERING CONSULTANTS, INC.
WICHITA, KANSAS

DESIGNED BY:	JTC	CHECKED BY:	GJA	
DRAWN BY:	GJR	DATE: APRIL 1999	SHEET 17 OF 131	

G:\CIVIL\PAW-NEBB\SB171\PROF\SB171P10.DWG Fri Jul 14 11:11:13 2000