

FHWA REG NO.	STATE	PROJECT NO.	YEAR	SHEET NO.	TOTAL SHEETS
7	KANSAS	STP-N012(901)	1999	19	131

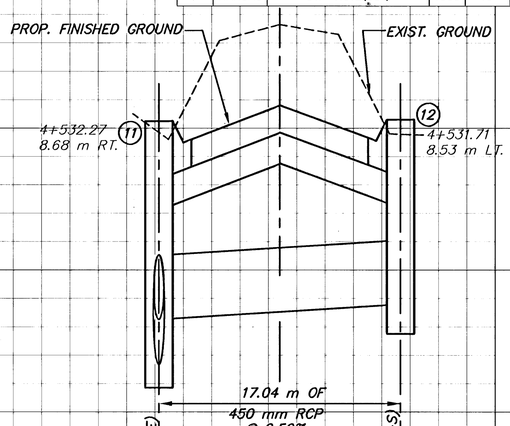

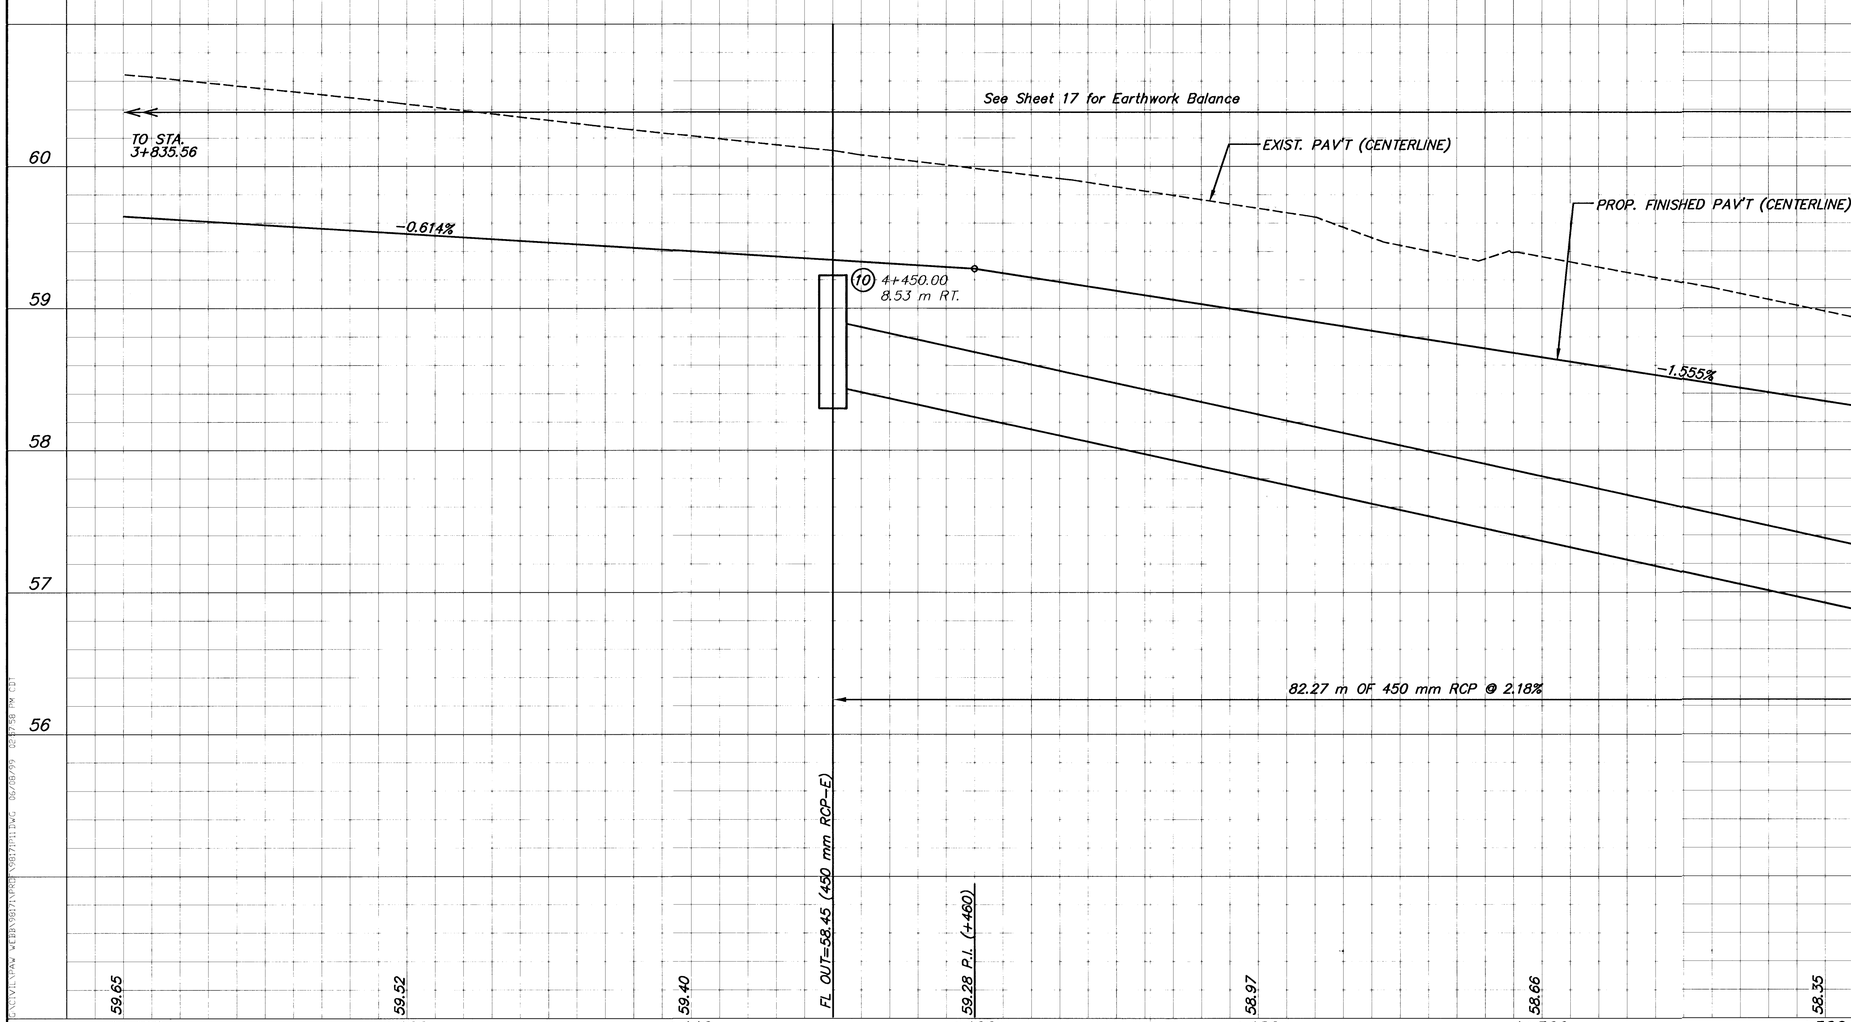

KANSAS DEPARTMENT OF TRANSPORTATION

PAWNEE AVE.
STA. 4+400 TO STA. 4+540

PROJ. NO. STP-N012(901)

MKEC ENGINEERING CONSULTANTS, INC.

WICHITA, KANSAS

DESIGNED BY:	JTC	CHECKED BY:	GJA	
DRAWN BY:	GJR/MLW	DATE: JULY 1999	SHEET 19 OF 131	

G:\CIVIL\PAW-MCEB\98171\PROD\98171P11.DWG Tue Jul 25 10:59:41 2000
G:\CIVIL\PAW-MCEB\98171\PROD\98171P11.DWG 06/08/99 02:57:58 PM CDT