
FHWA REG NO.	STATE	PROJECT NO.	YEAR	SHEET NO.	TOTAL SHEETS
7	KANSAS	STP-N012(901)	1999	21	131

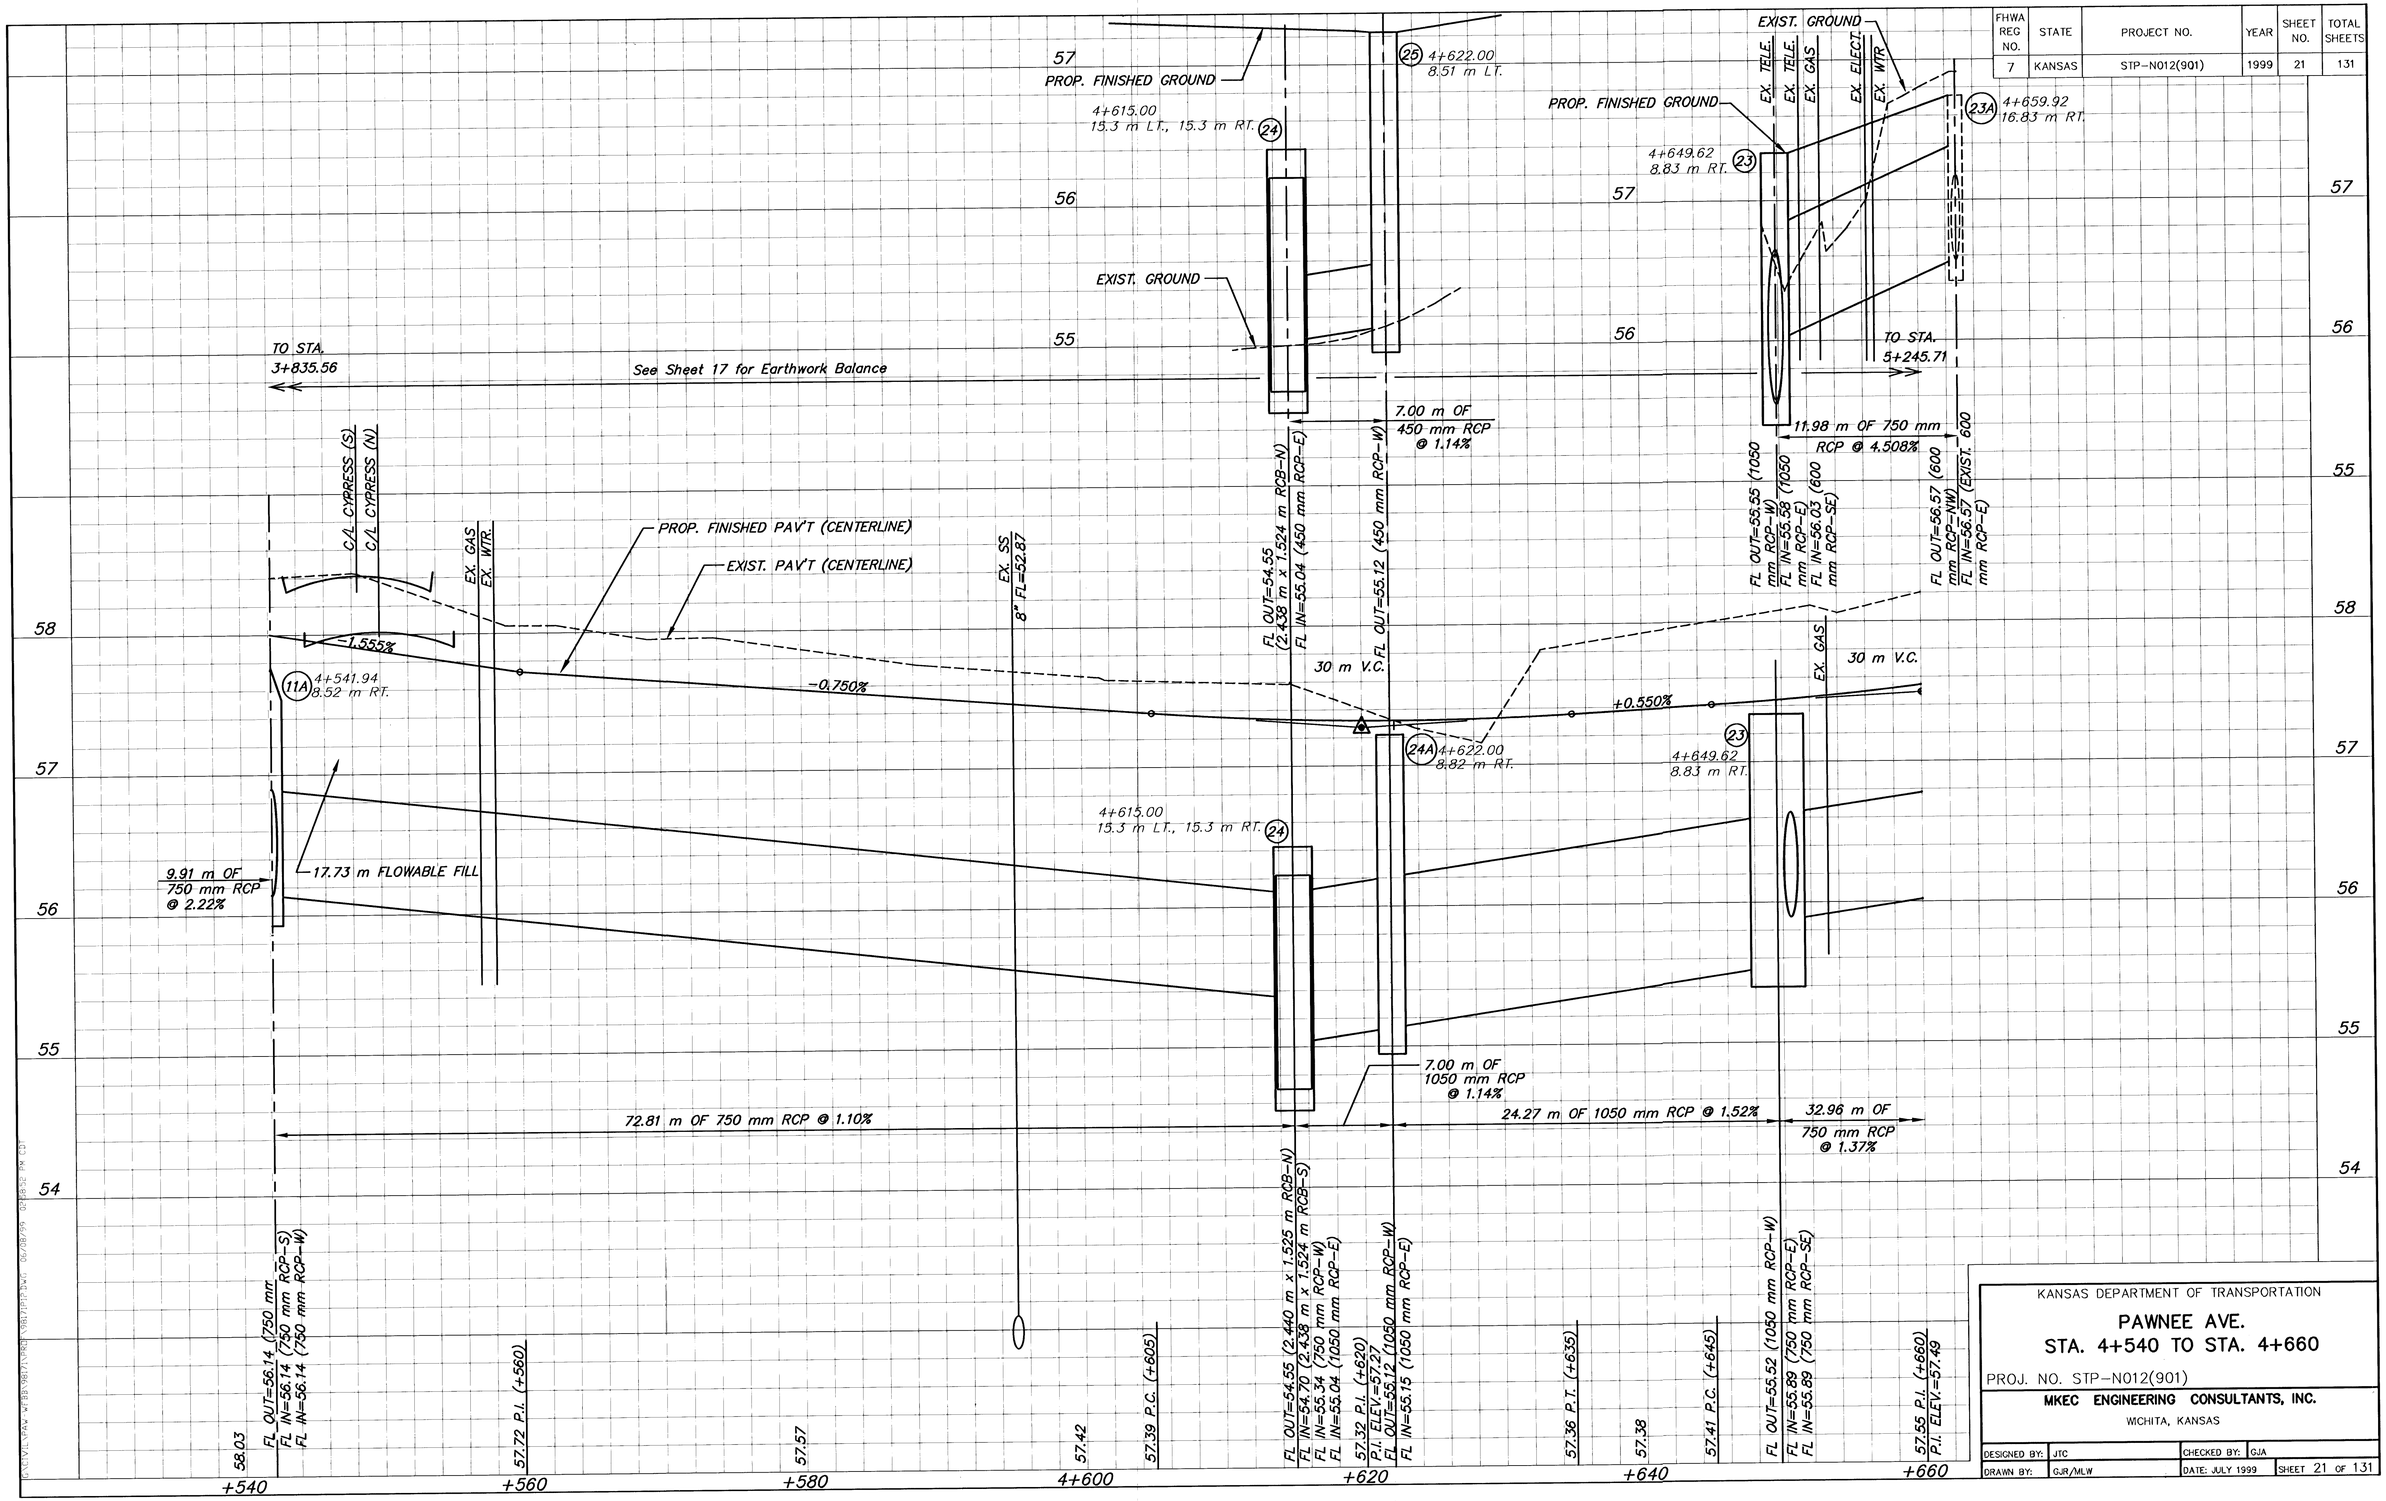

KANSAS DEPARTMENT OF TRANSPORTATION

PAWNEE AVE.
STA. 4+540 TO STA. 4+660

PROJ. NO. STP-N012(901)

MKEC ENGINEERING CONSULTANTS, INC.

WICHITA, KANSAS

DESIGNED BY:	JTC	CHECKED BY:	GJA	
DRAWN BY:	GJR/MLW	DATE: JULY 1999	SHEET 21 OF 131	

G:\CIVIL\PAW-MEBB\98171\PROP\98171P12.DWG Wed Jul 26 16:45:41 2000

G:\CIVIL\PAW-MEBB\98171\PROP\98171PTP.DWG 08/08/99 08:08:32 PM cbl