
| FHWA REG NO. | STATE | PROJECT NO. | YEAR | SHEET NO. | TOTAL SHEETS |
|---|---|---|---|---|---|
| 7 | KANSAS | STP-N012(901) | 1999 | 27 | 131 |

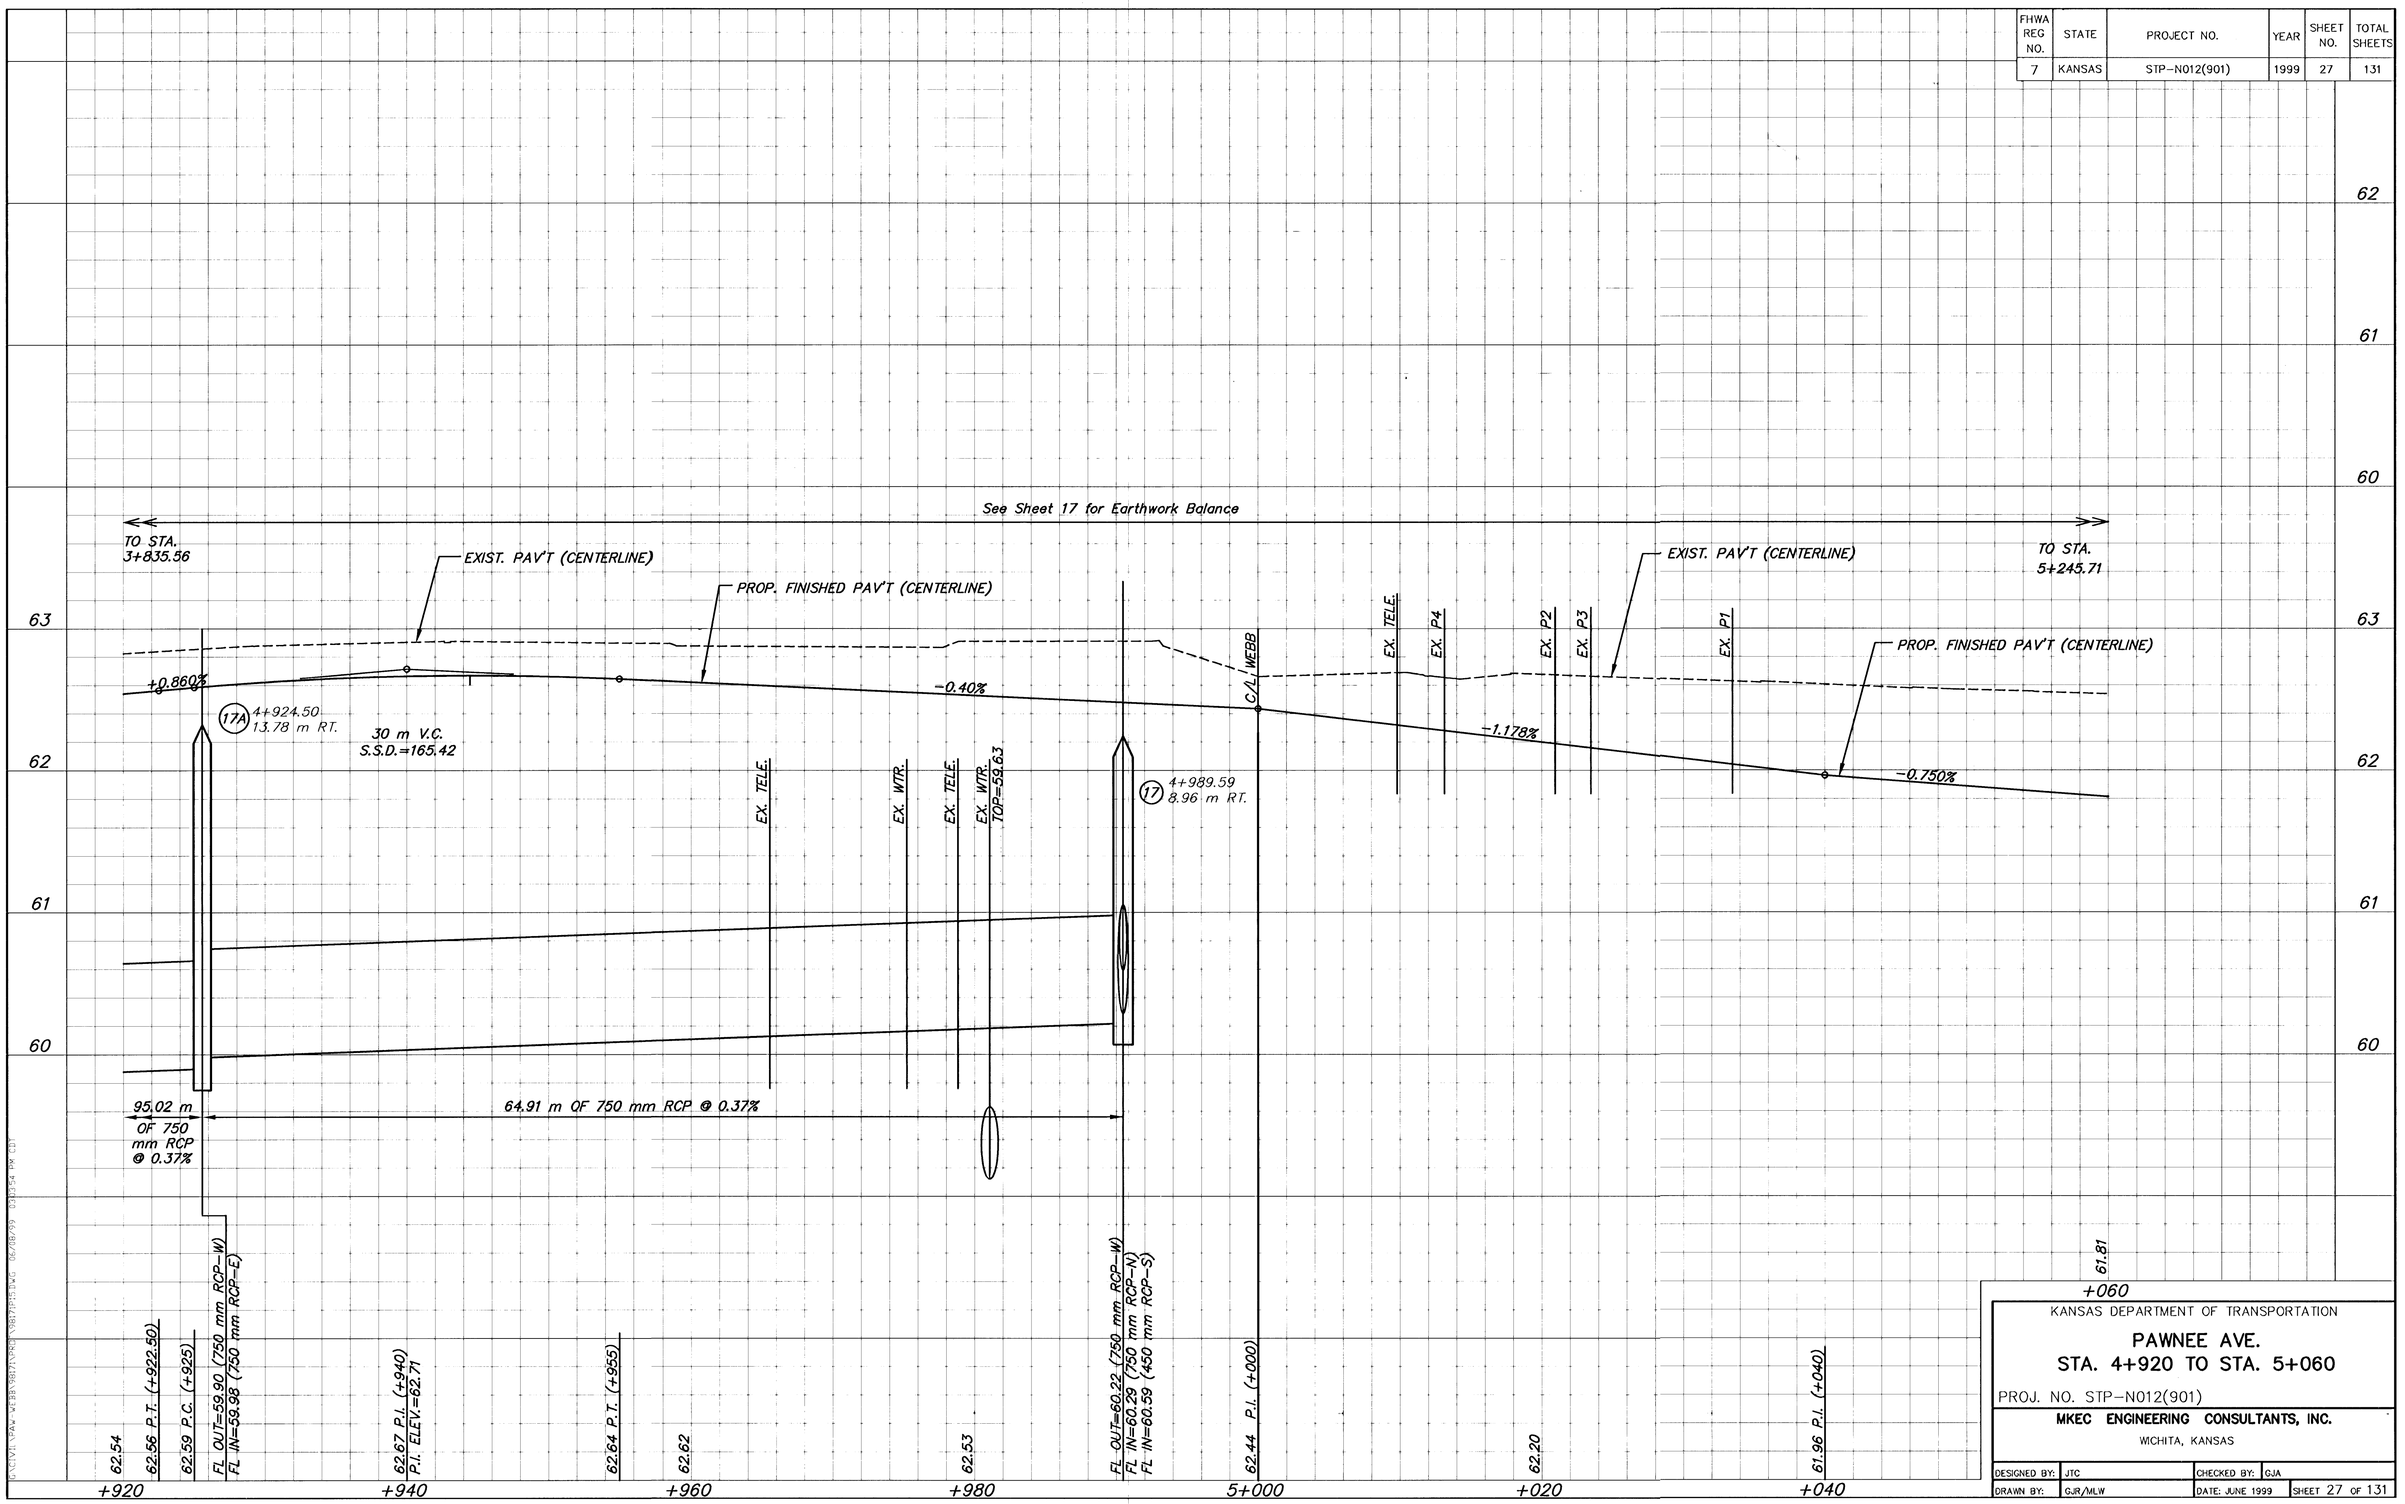


KANSAS DEPARTMENT OF TRANSPORTATION

# PAWNEE AVE.
# STA. 4+920 TO STA. 5+060

PROJ. NO. STP-N012(901)

**MKEC ENGINEERING CONSULTANTS, INC.**

WICHITA, KANSAS

| DESIGNED BY: | JTC | CHECKED BY: | GJA |
|---|---|---|---|
| DRAWN BY: | GJR/MLW | DATE: JUNE 1999 | SHEET 27 OF 131 |

G:\CIVIL\PAW-WEBB\98171\PROF\98171P15.DWG Wed Jul 26 16:10:33 2000