
FHWA REG NO.	STATE	PROJECT NO.	YEAR	SHEET NO.	TOTAL SHEETS
7	KANSAS	STP-N012(901)	1999	29	131

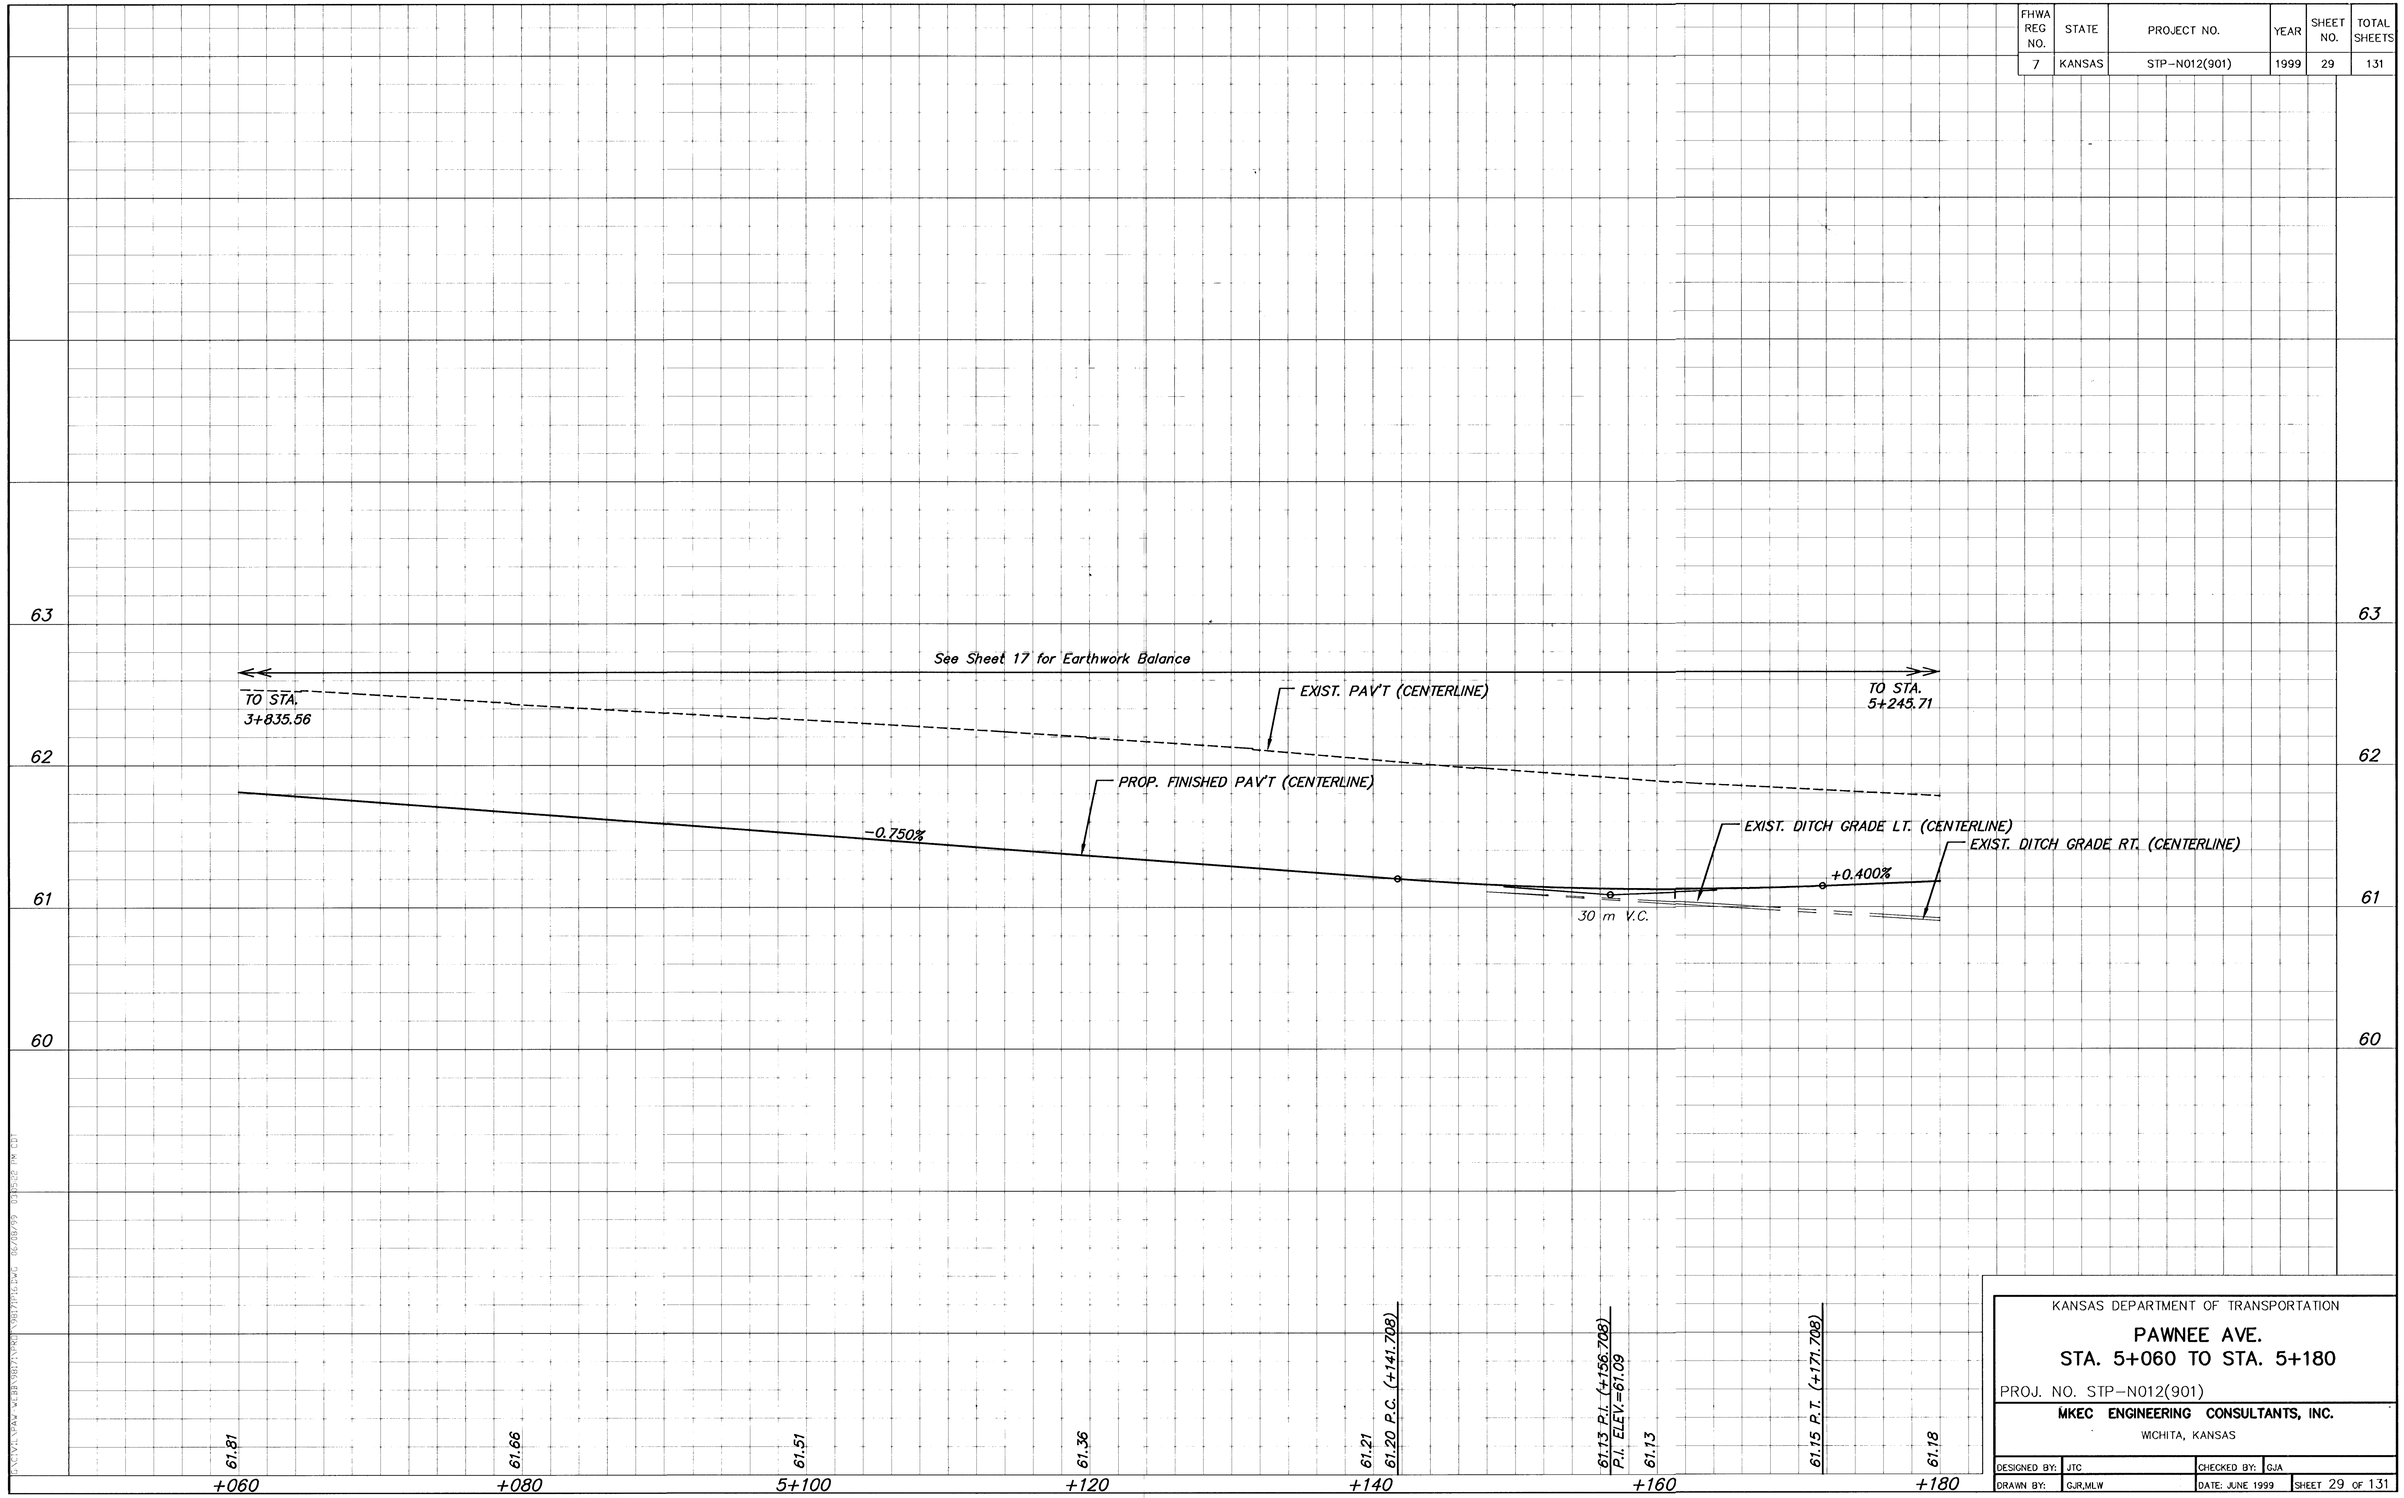

KANSAS DEPARTMENT OF TRANSPORTATION

PAWNEE AVE.
STA. 5+060 TO STA. 5+180

PROJ. NO. STP-N012(901)

MKEC ENGINEERING CONSULTANTS, INC.
WICHITA, KANSAS

DESIGNED BY:	JTC	CHECKED BY:	GJA	
DRAWN BY:	GJR,MLW	DATE: JUNE 1999	SHEET 29 OF 131	

G:\CIVIL\PAW-MCEB\9817\PROP\9817P16.DWG Fri Jul 14 13:39:03 2000
G:\CIVIL\PAW-MCEB\9817\PROP\9817P16.DWG 06/08/99 03:52 PM CDT