
| ADJUST VALVE BOX, FIRE HYDRANT & WTR. METER | | | | | |
|---|---|---|---|---|---|
| STATION | OFFSET (m) | DESCRIPTION | EXIST. ELEV. | PROP. ELEV. | REMARKS |
| 4+83 | 15.4 m LT. | FH | 62.22 | 62.22 | |

| FHWA REG NO. | STATE | PROJECT NO. | YEAR | SHEET NO | TOTAL SHEETS |
|---|---|---|---|---|---|
| 7 | KANSAS | STP-N012(901) | 1999 | 32 | 131 |

| DATE | BY | |
|---|---|---|
| | | REFERENCES NOTED |
| | | REFERENCES CHECKED |

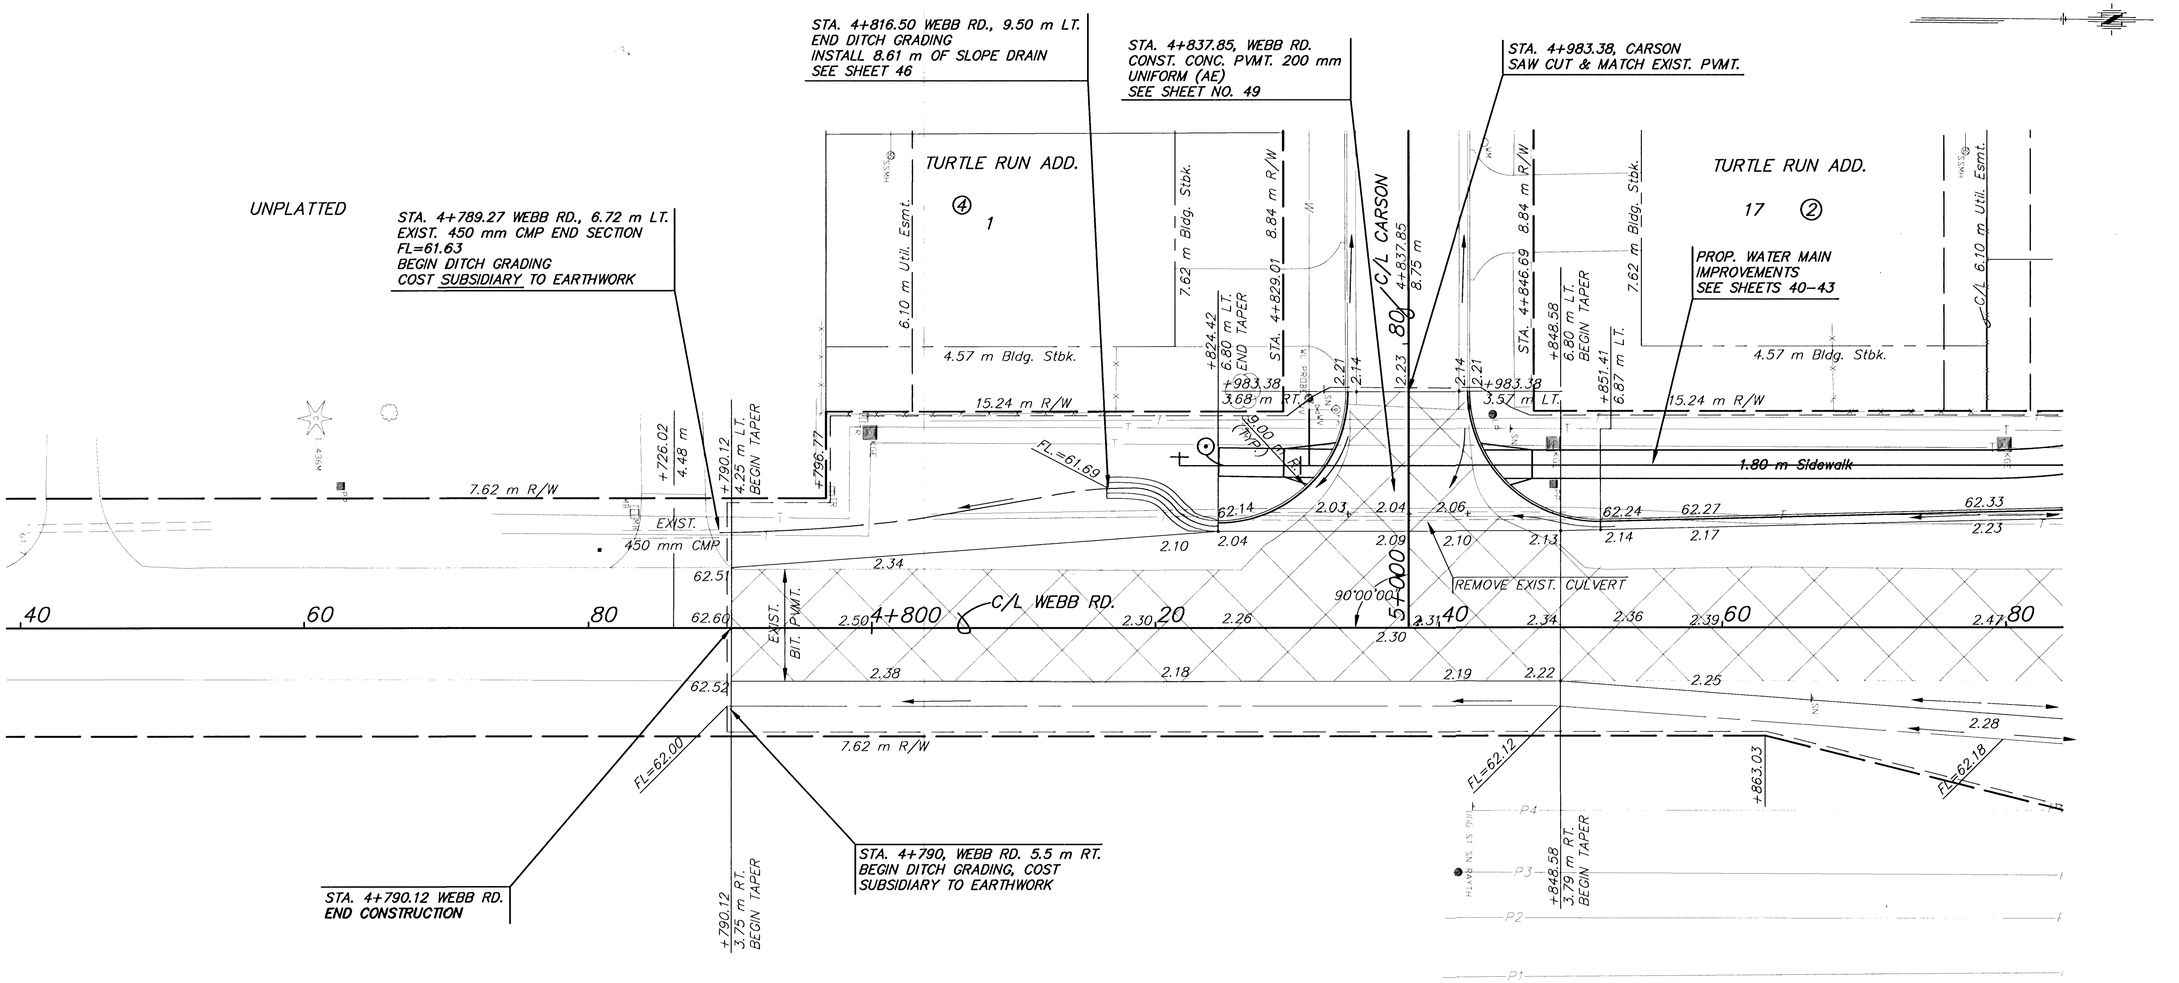


1:200

0 10 20

PLAN: Lat. & Long. (meters)

PROFILE: Horiz. same as above, Vert. 0.2 / 0

SCALE: 1 : 20

BM #15 Square Cut on TC @ SE cor. of 1st drive W. of Webb Rd. on N. side of Carson St. @ house #9518. 24.41 m Lt. of Webb Rd. C/L. Sta. 4+842.14 Elev.=62.158

***Legend***

Pavement, Median, Driveway and/or Sidewalk Removal

***UTILITY OWNERS***

TV – Cox Communications (316)262-4270
P1 – 12" Williams Natural Gas 1-800-324-9696
P2 – 20" Williams Natural Gas 1-800-324-9696
P3 – 4" Raytheon Aircraft (316)676-6867
P4 – 4" Raytheon Aircraft (316)676-6867
P5 – 18" Williams Natural Gas 1-800-324-9696
P6 – 6" Conoco Pipe Line Co. 1-800-231-2551
G – 6" Kansas Gas Service (316)832-3168
E – KGE (316)261-6944
SS – City of Wichita Water & Sewer Dept. (316)262-6000
SWS – City of Wichita Water & Sewer Dept. (316)262-6000
T – Southwestern Bell Telephone Co. 1-800-734-7590
W – 16" City of Wichita Water & Sewer Dept. (316)262-6000

| NO. | DATE | REVISIONS | BY | APP'D |
|---|---|---|---|---|
| 2 | | | | |
| 1 | | | | |

KANSAS DEPARTMENT OF TRANSPORTATION

# WEBB RD.
## STA. 4+740 TO STA. 4+880

PROJ. NO. STP-N012(901)

**MKEC ENGINEERING CONSULTANTS, INC.**
WICHITA, KANSAS

| DESIGNED BY: | JTC | CHECKED BY: | GJA | |
|---|---|---|---|---|
| DRAWN BY: | GJR,MLW | DATE: JUNE 1999 | SHEET | 32 OF 131 |

G:\CIVIL\PAW-WEBB\98171\PAV\98171E18.DWG Mon Sep 18 10:34:16 2000

G:\CIVIL\PAW-WEBB\98171\PAV\98171E18.DWG