
FHWA REG NO.	STATE	PROJECT NO.	YEAR	SHEET NO.	TOTAL SHEETS
7	KANSAS	STP-N012(901)	1999	33	131

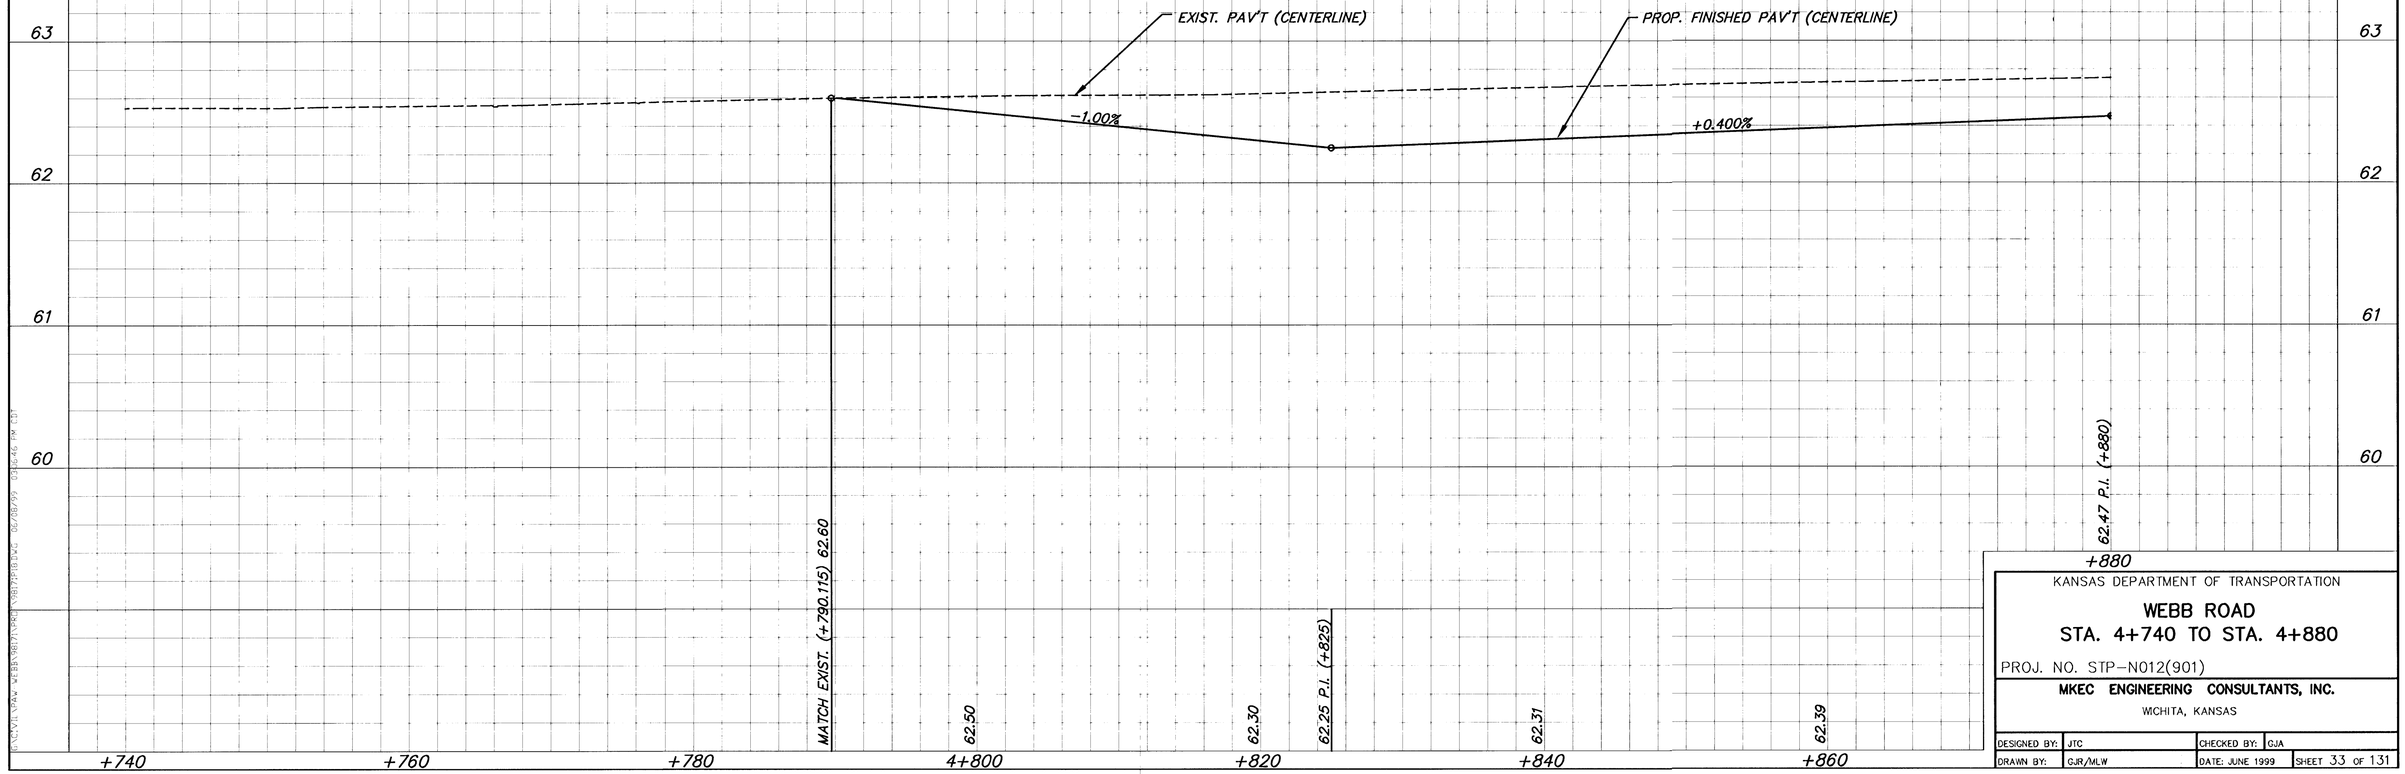

KANSAS DEPARTMENT OF TRANSPORTATION

WEBB ROAD
STA. 4+740 TO STA. 4+880

PROJ. NO. STP-N012(901)

MKEC ENGINEERING CONSULTANTS, INC.

WICHITA, KANSAS

DESIGNED BY:	JTC	CHECKED BY:	GJA
DRAWN BY:	GJR/MLW	DATE: JUNE 1999	SHEET 33 OF 131

G:\CIVIL\PAW-WEBB\98171\PROP\98171P18.DWG Fri Jul 14 13:47:30 2000

G:\CIVIL\PAW-WEBB\98171\PROP\98171P18.DGN 06/08/99 08:46:46 TM 101