FHWA REG NO.	STATE	PROJECT NO.	YEAR	SHEET NO	TOTAL SHEETS
7	KANSAS	STP-N012(901)	1999	34	131

DATE	BY	
		REFERENCES NOTED
		REFERENCES CHECKED

SE COR. SEC. 32, T27S, R2E, 6TH PM
1. PAWNEE C/L STA. 5+000.00 = WEBB RD. C/L STA. 5+000.00
2. 25 mm PIPE IN THIMBLE 200 mm BELOW PVMT.
3. NAIL & WASHER IN NE SIDE PP, 15.591 m SW
4. NAIL & WASHER IN N. SIDE PP, 15.606 m SE
5. NAIL & WASHER IN S SIDE GUY POLE, 21.336 m NE
6. PK NAIL & WASHER IN E SIDE PP, 20.665 m NW

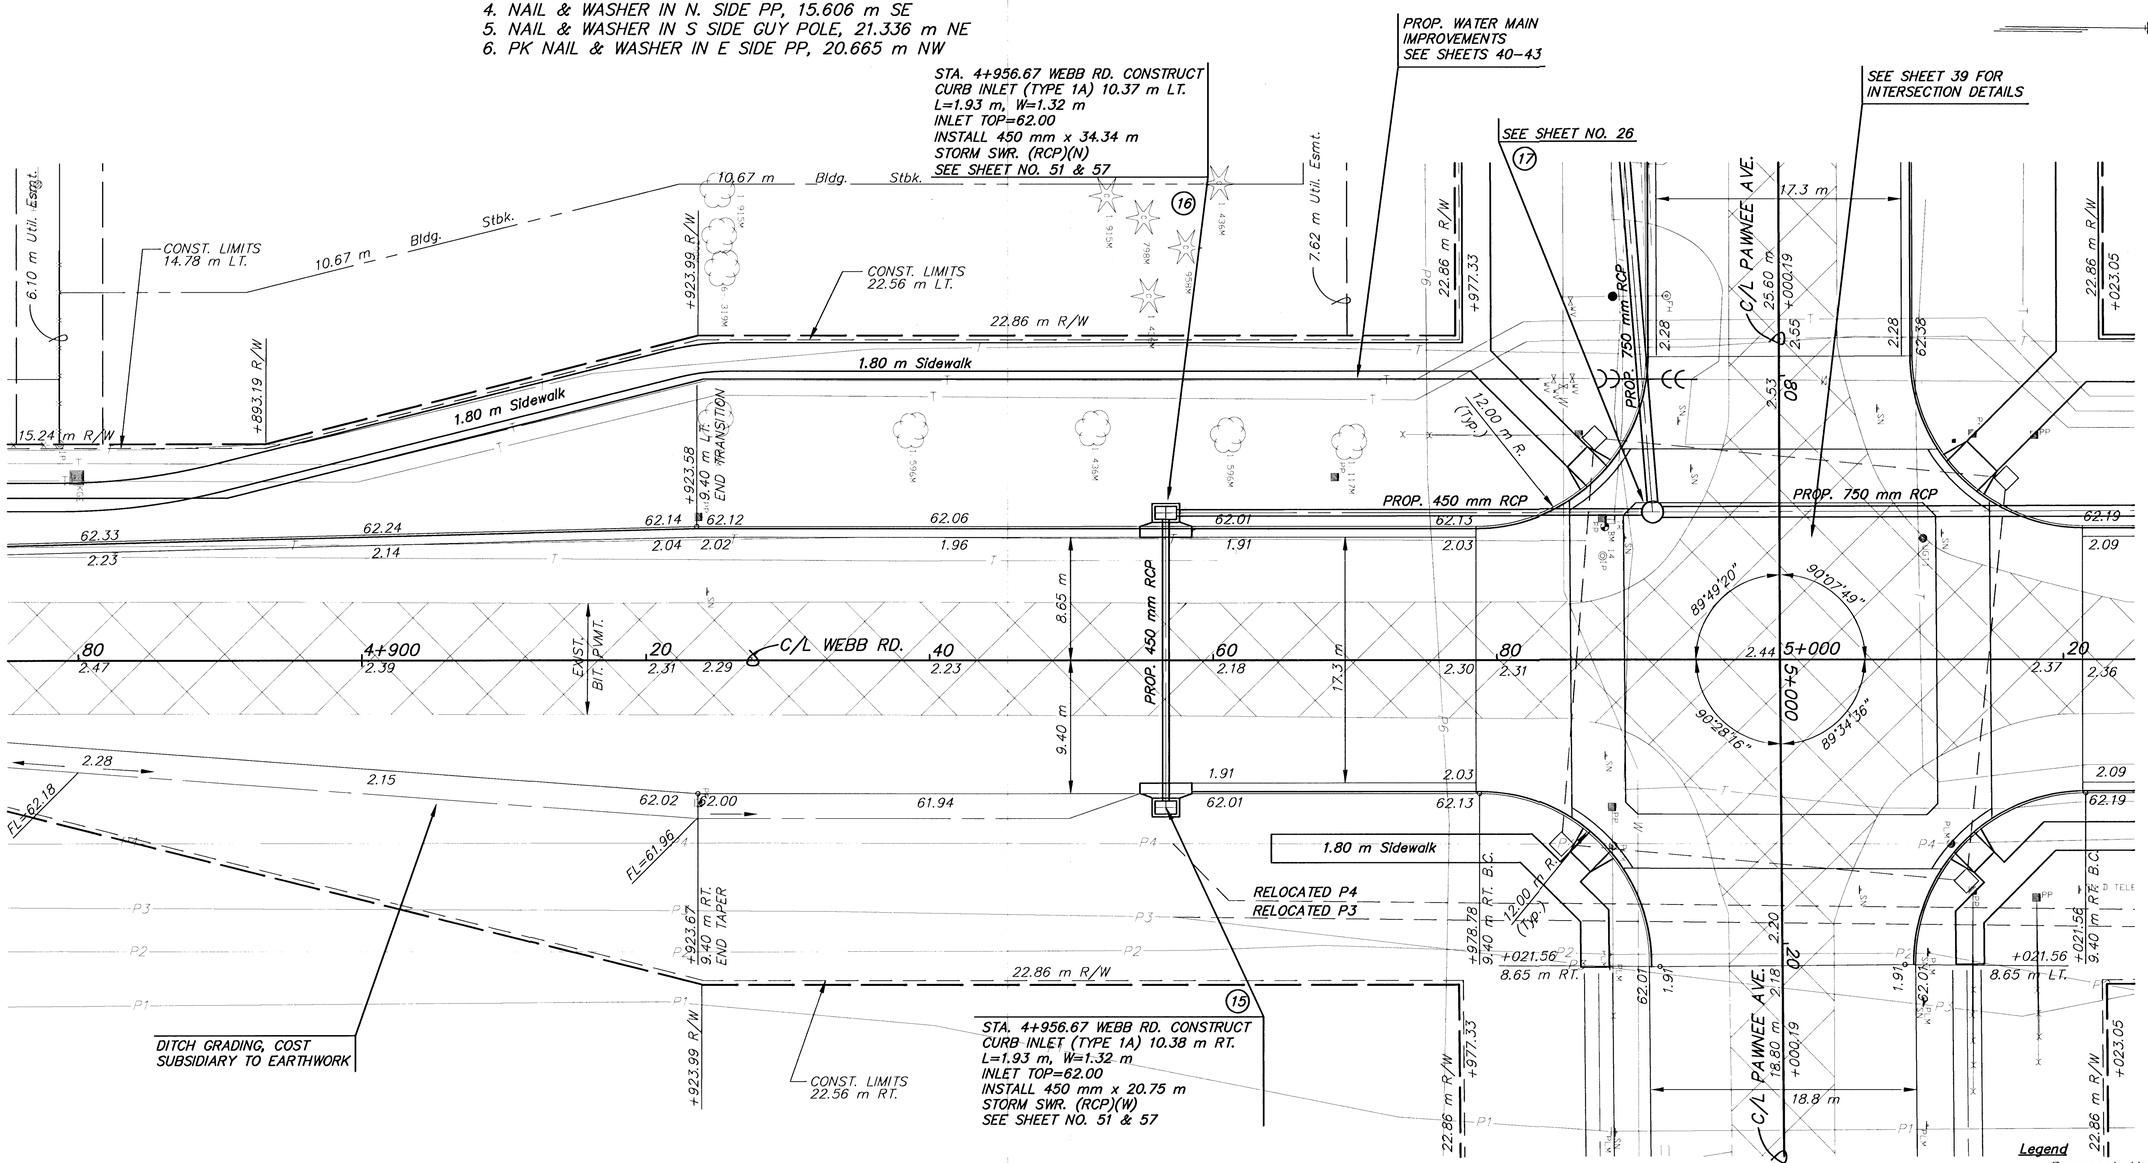

BM #14 RR spike in NE. side of Power Pole on SW cor. of Pawnee & Webb.
12.34 m Rt. of Pawnee C/L Sta. 4+990.64
9.32 m Lt. of Webb C/L Sta. 4+987.64
Elev.=63.357

UTILITY OWNERS

TV – Cox Communications (316)262-4270
P1 – 12" Williams Natural Gas 1-800-324-9696
P2 – 20" Williams Natural Gas 1-800-324-9696
P3 – 4" Raytheon Aircraft (316)676-6867
P4 – 4" Raytheon Aircraft (316)676-6867
P5 – 18" Williams Natural Gas 1-800-324-9696
P6 – 6" Conoco Pipe Line Co. 1-800-231-2551
G – 6" Kansas Gas Service (316)832-3168
E – KGE (316)261-6944
SS – City of Wichita Water & Sewer Dept. (316)262-6000
SWS – City of Wichita Water & Sewer Dept. (316)262-6000
T – Southwestern Bell Telephone Co. 1-800-734-7590
W – 16" City of Wichita Water & Sewer Dept. (316)262-6000

NO.	DATE	REVISIONS	BY	APP'D
2				
1				

KANSAS DEPARTMENT OF TRANSPORTATION

WEBB RD.
STA. 4+880 TO STA. 5+020

PROJ. NO. 87 STP-N-0129-01

MKEC ENGINEERING CONSULTANTS, INC.
WICHITA, KANSAS

DESIGNED BY:	JTC	CHECKED BY:	GJA	
DRAWN BY:	GJR,MLW	DATE: JUNE 1999	SHEET	34 OF 131

G:\CIVIL\PAW-WEBB\98171\PAV\98171E19.DWG Thu Jul 27 09:30:43 2000
G:\CIVIL\PAW-WEBB\98171\PAV\98171E19.IWK