

FHWA REG NO.	STATE	PROJECT NO.	YEAR	SHEET NO.	TOTAL SHEETS
7	KANSAS	STP-N012(901)	1999	35	131

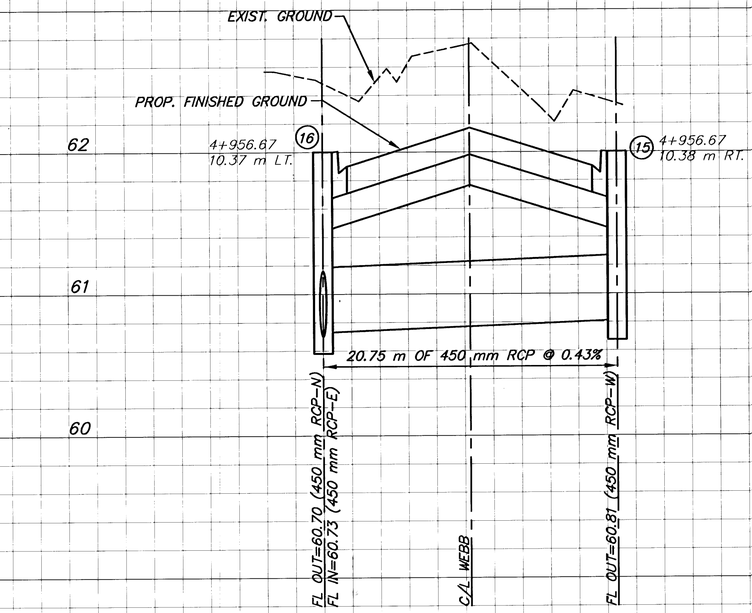

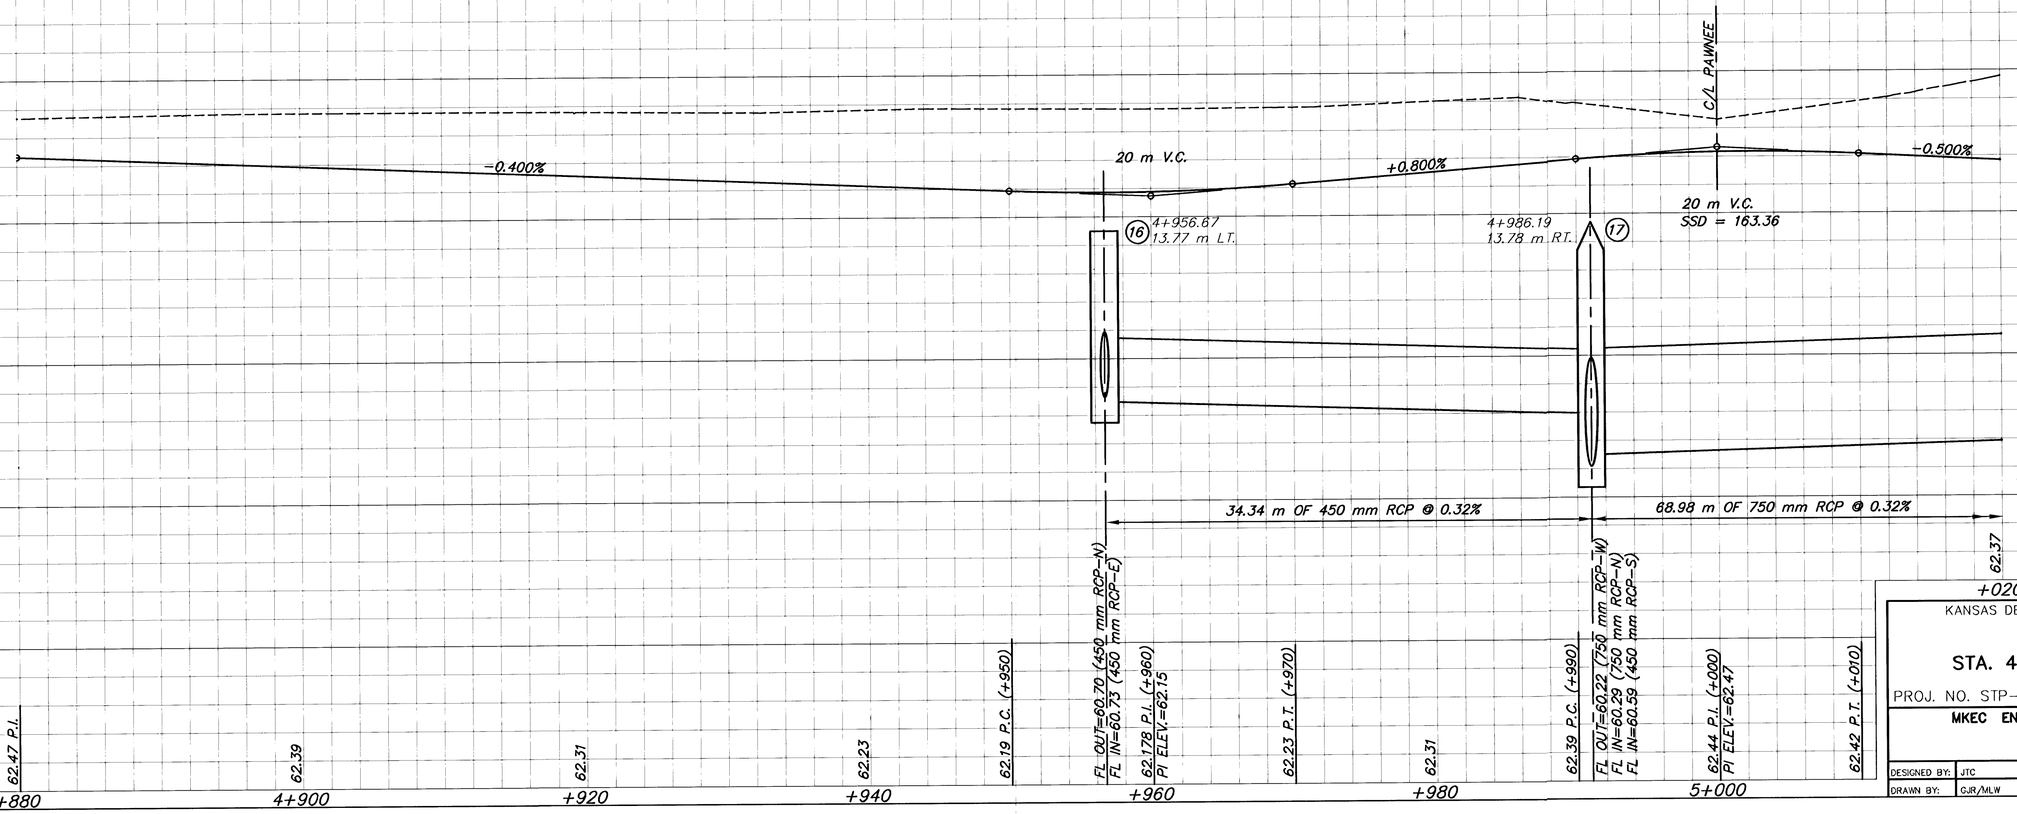

KANSAS DEPARTMENT OF TRANSPORTATION

WEBB ROAD
STA. 4+880 TO STA. 5+020

PROJ. NO. STP-N012(901)

MKEC ENGINEERING CONSULTANTS, INC.

WICHITA, KANSAS

DESIGNED BY:	JTC	CHECKED BY:	GJA
DRAWN BY:	GJR/MLW	DATE: JUNE 1999	SHEET 35 OF 131

G:\CIVIL\PAW-WEBB\98171\PROF\98171P19.DWG Fri Jul 14 14:55:40 2000
G:\CIVIL\PAW-WEBB\98171\PRE\98171PR19.DWG 06/08/99 03:36:5 PM CDT