
FHWA REG NO.	STATE	PROJECT NO.	YEAR	SHEET NO.	TOTAL SHEETS
7	KANSAS	STP-N012(901)	1999	37	131

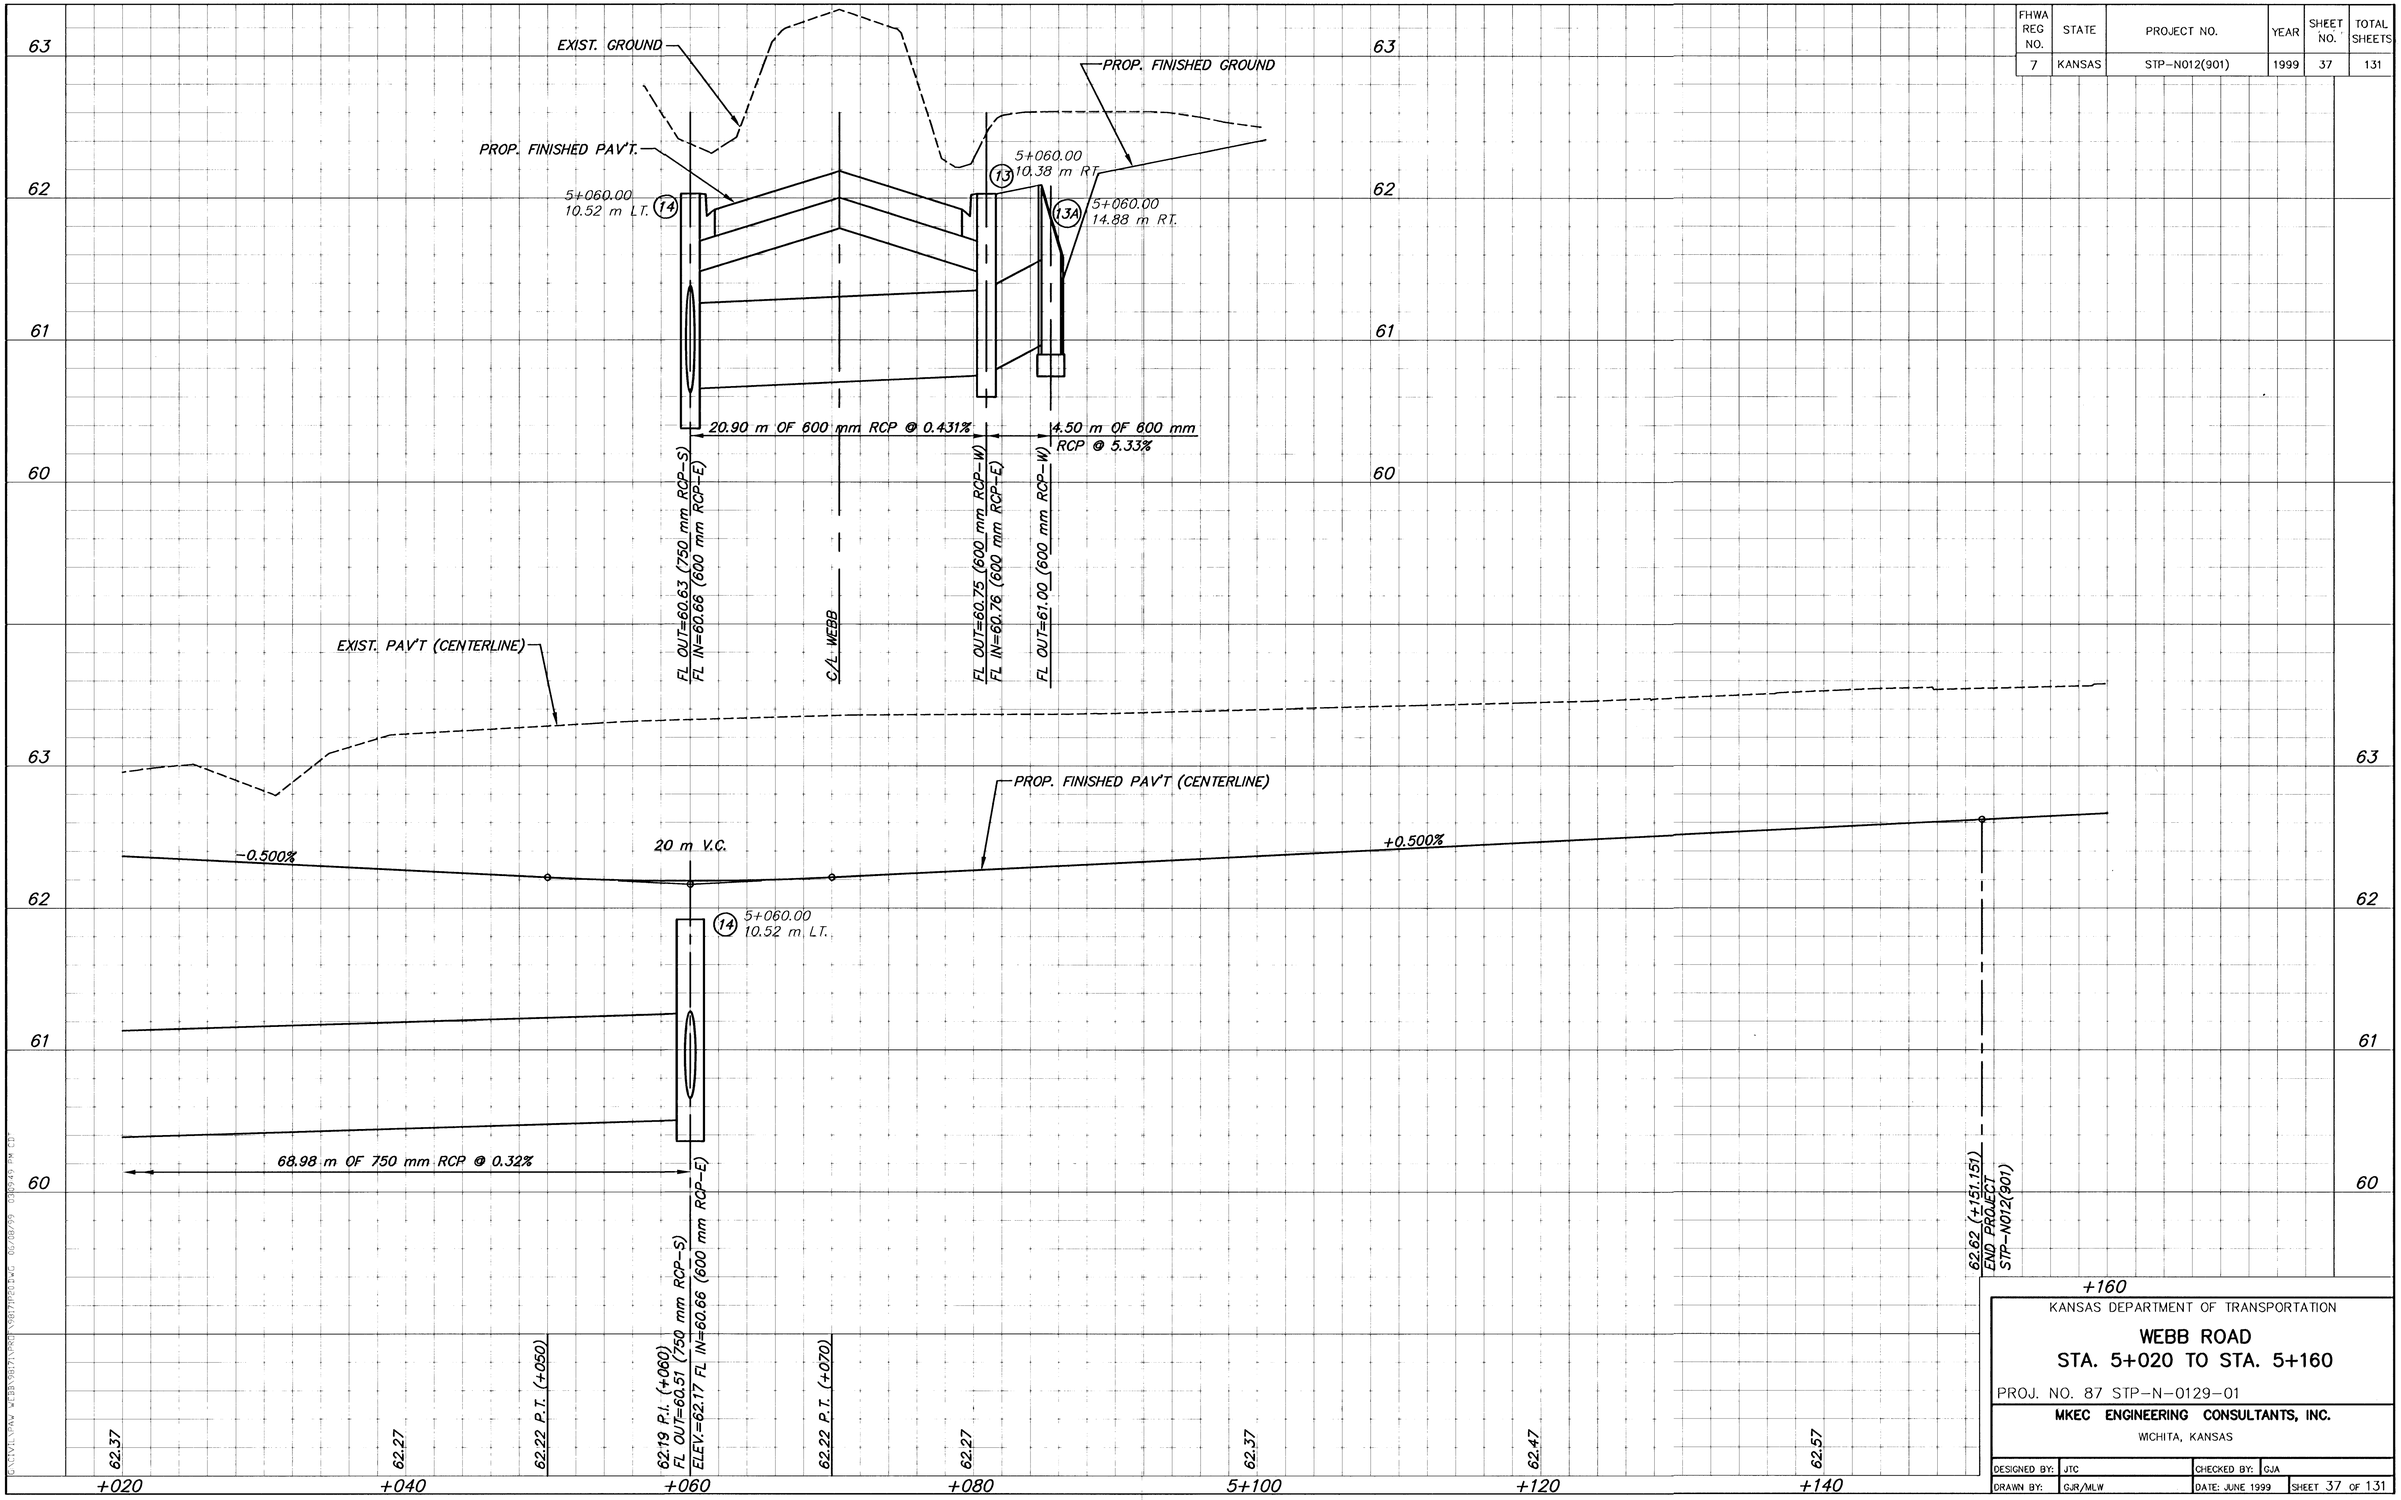

KANSAS DEPARTMENT OF TRANSPORTATION

WEBB ROAD
STA. 5+020 TO STA. 5+160

PROJ. NO. 87 STP-N-0129-01

MKEC ENGINEERING CONSULTANTS, INC.

WICHITA, KANSAS

DESIGNED BY:	JTC	CHECKED BY:	GJA	
DRAWN BY:	GJR/MLW	DATE: JUNE 1999	SHEET 37 OF 131	

G:\CIVIL\PAW-WEBB\98171\PROF\98171P20.DWG Fri Jul 14 14:56:53 2000