
FHWA REG NO.	STATE	PROJECT NO.	YEAR	SHEET NO	TOTAL SHEETS
7	KANSAS	STP-N012(901)	1999	71	131

DATE	BY	
		REFERENCES NOTED
		REFERENCES CHECKED

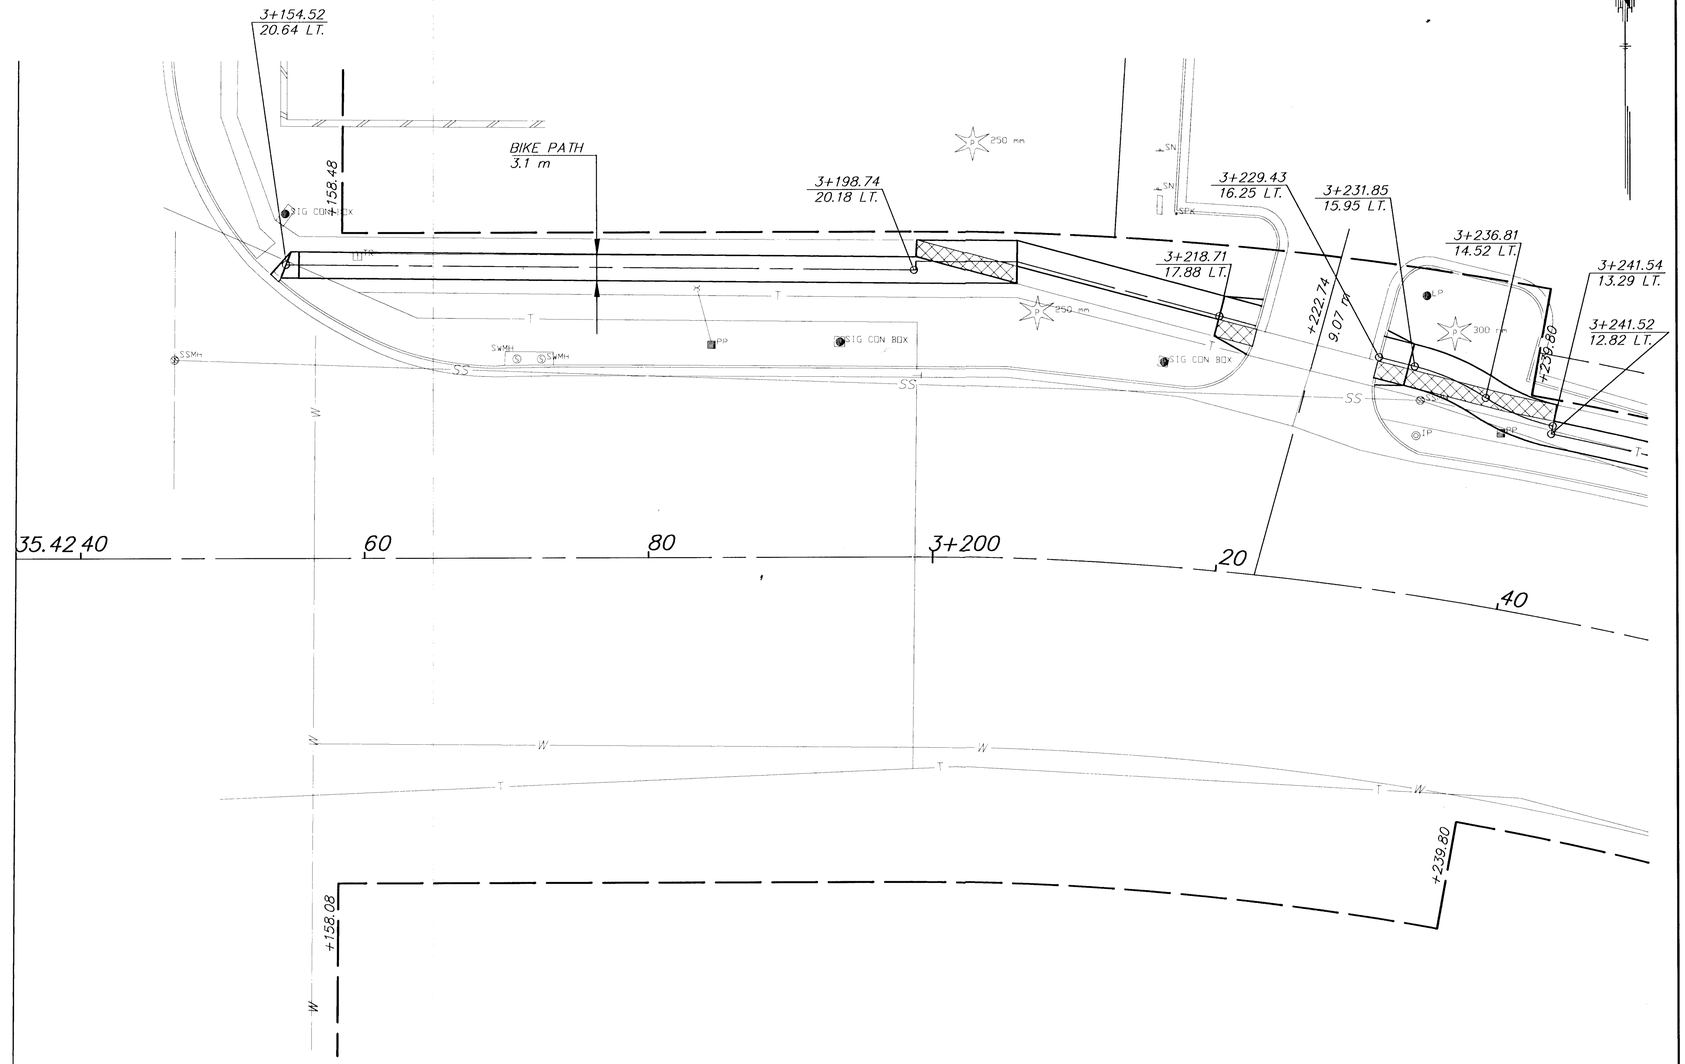

1:200

0 10 20

PLAN: Lat. & Long. (meters)

PROFILE: Horiz. same as above, Vert. 0.2 / 0

SCALE: 1 : 20

Pavement, Median, Driveway and/or Sidewalk Removal

NO.	DATE	REVISIONS	BY	APP'D
2				
1				

KANSAS DEPARTMENT OF TRANSPORTATION

ROAD SIDE IMPROVEMENTS PAWNEE AVE. STA. 3+135.418 TO STA. 3+240

PROJ. NO. 87 STP-N-0129-01 SEDGWICK COUNTY

MID-KANSAS ENGINEERING CONSULTANTS, INC.
WICHITA, KANSAS

DESIGNED BY:	JTC	CHECKED BY:	GJA
DRAWN BY:	GJR,MLW	DATE: JUNE 1999	SHEET 71 OF 131

G:\CIVIL\PAW-WEBB\9817\ROADSIDE\M1.DWG Fri Sep 22 11:35:13 2000

C:\CIVIL\PAW_WEBB\9817\ROADSIDE_M1.DWG