
FHWA REG NO.	STATE	PROJECT NO.	YEAR	SHEET NO	TOTAL SHEETS
7	KANSAS	STP-N012(901)	1999	74	131

DATE	BY	
		REFERENCES NOTED
		REFERENCES CHECKED

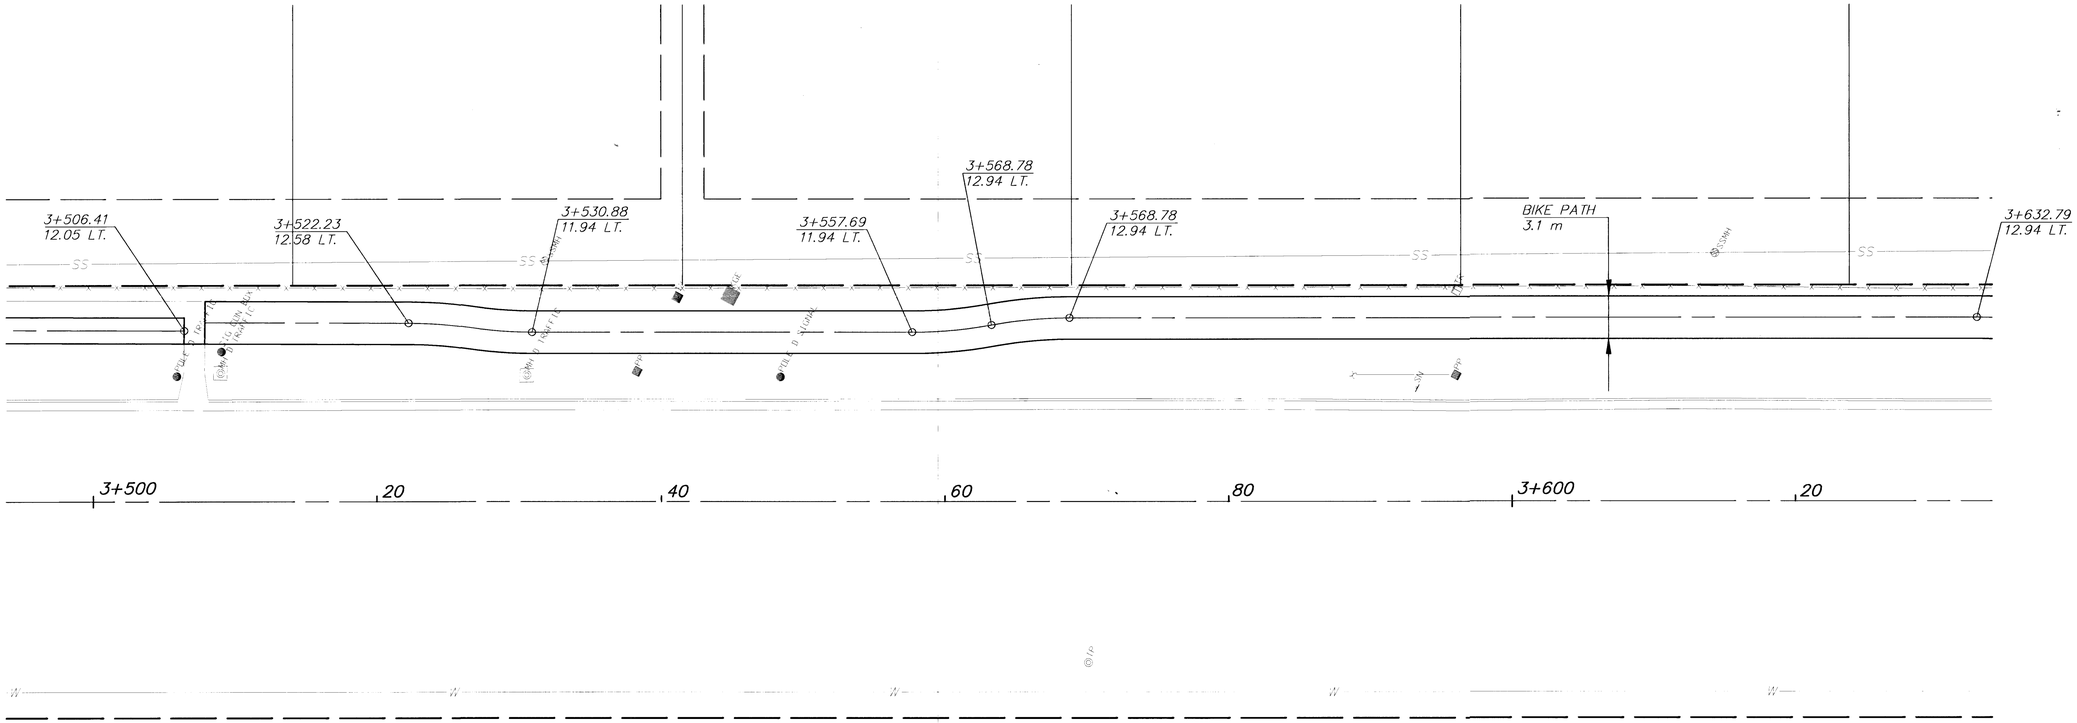

Pavement, Median, Driveway and/or Sidewalk Removal

NO.	DATE	REVISIONS	BY	APP'D
2				
1				

KANSAS DEPARTMENT OF TRANSPORTATION

ROAD SIDE IMPROVEMENTS
PAWNEE AVE.
STA. 3+500 TO STA. 3+620

PROJ. NO. 87 STP-N-0129-01 SEDGWICK COUNTY

MID-KANSAS ENGINEERING CONSULTANTS, INC.
WICHITA, KANSAS

DESIGNED BY:	JTC	CHECKED BY:	GJA
DRAWN BY:	GJR,MLW	DATE: JUNE 1999	SHEET 74 OF 131

G:\CIVIL\PAW-WEBB\98171\ROADSIDE\R4.DWG Fri Jul 14 15:18:28 2000

G:\CIVIL\PAW-WEBB\98171\ROADSIDE\R4.DWG