
FHWA REG NO.	STATE	PROJECT NO.	YEAR	SHEET NO	TOTAL SHEETS
7	KANSAS	STP-N012(901)	1999	81	131

DATE	BY	
		REFERENCES NOTED
		REFERENCES CHECKED

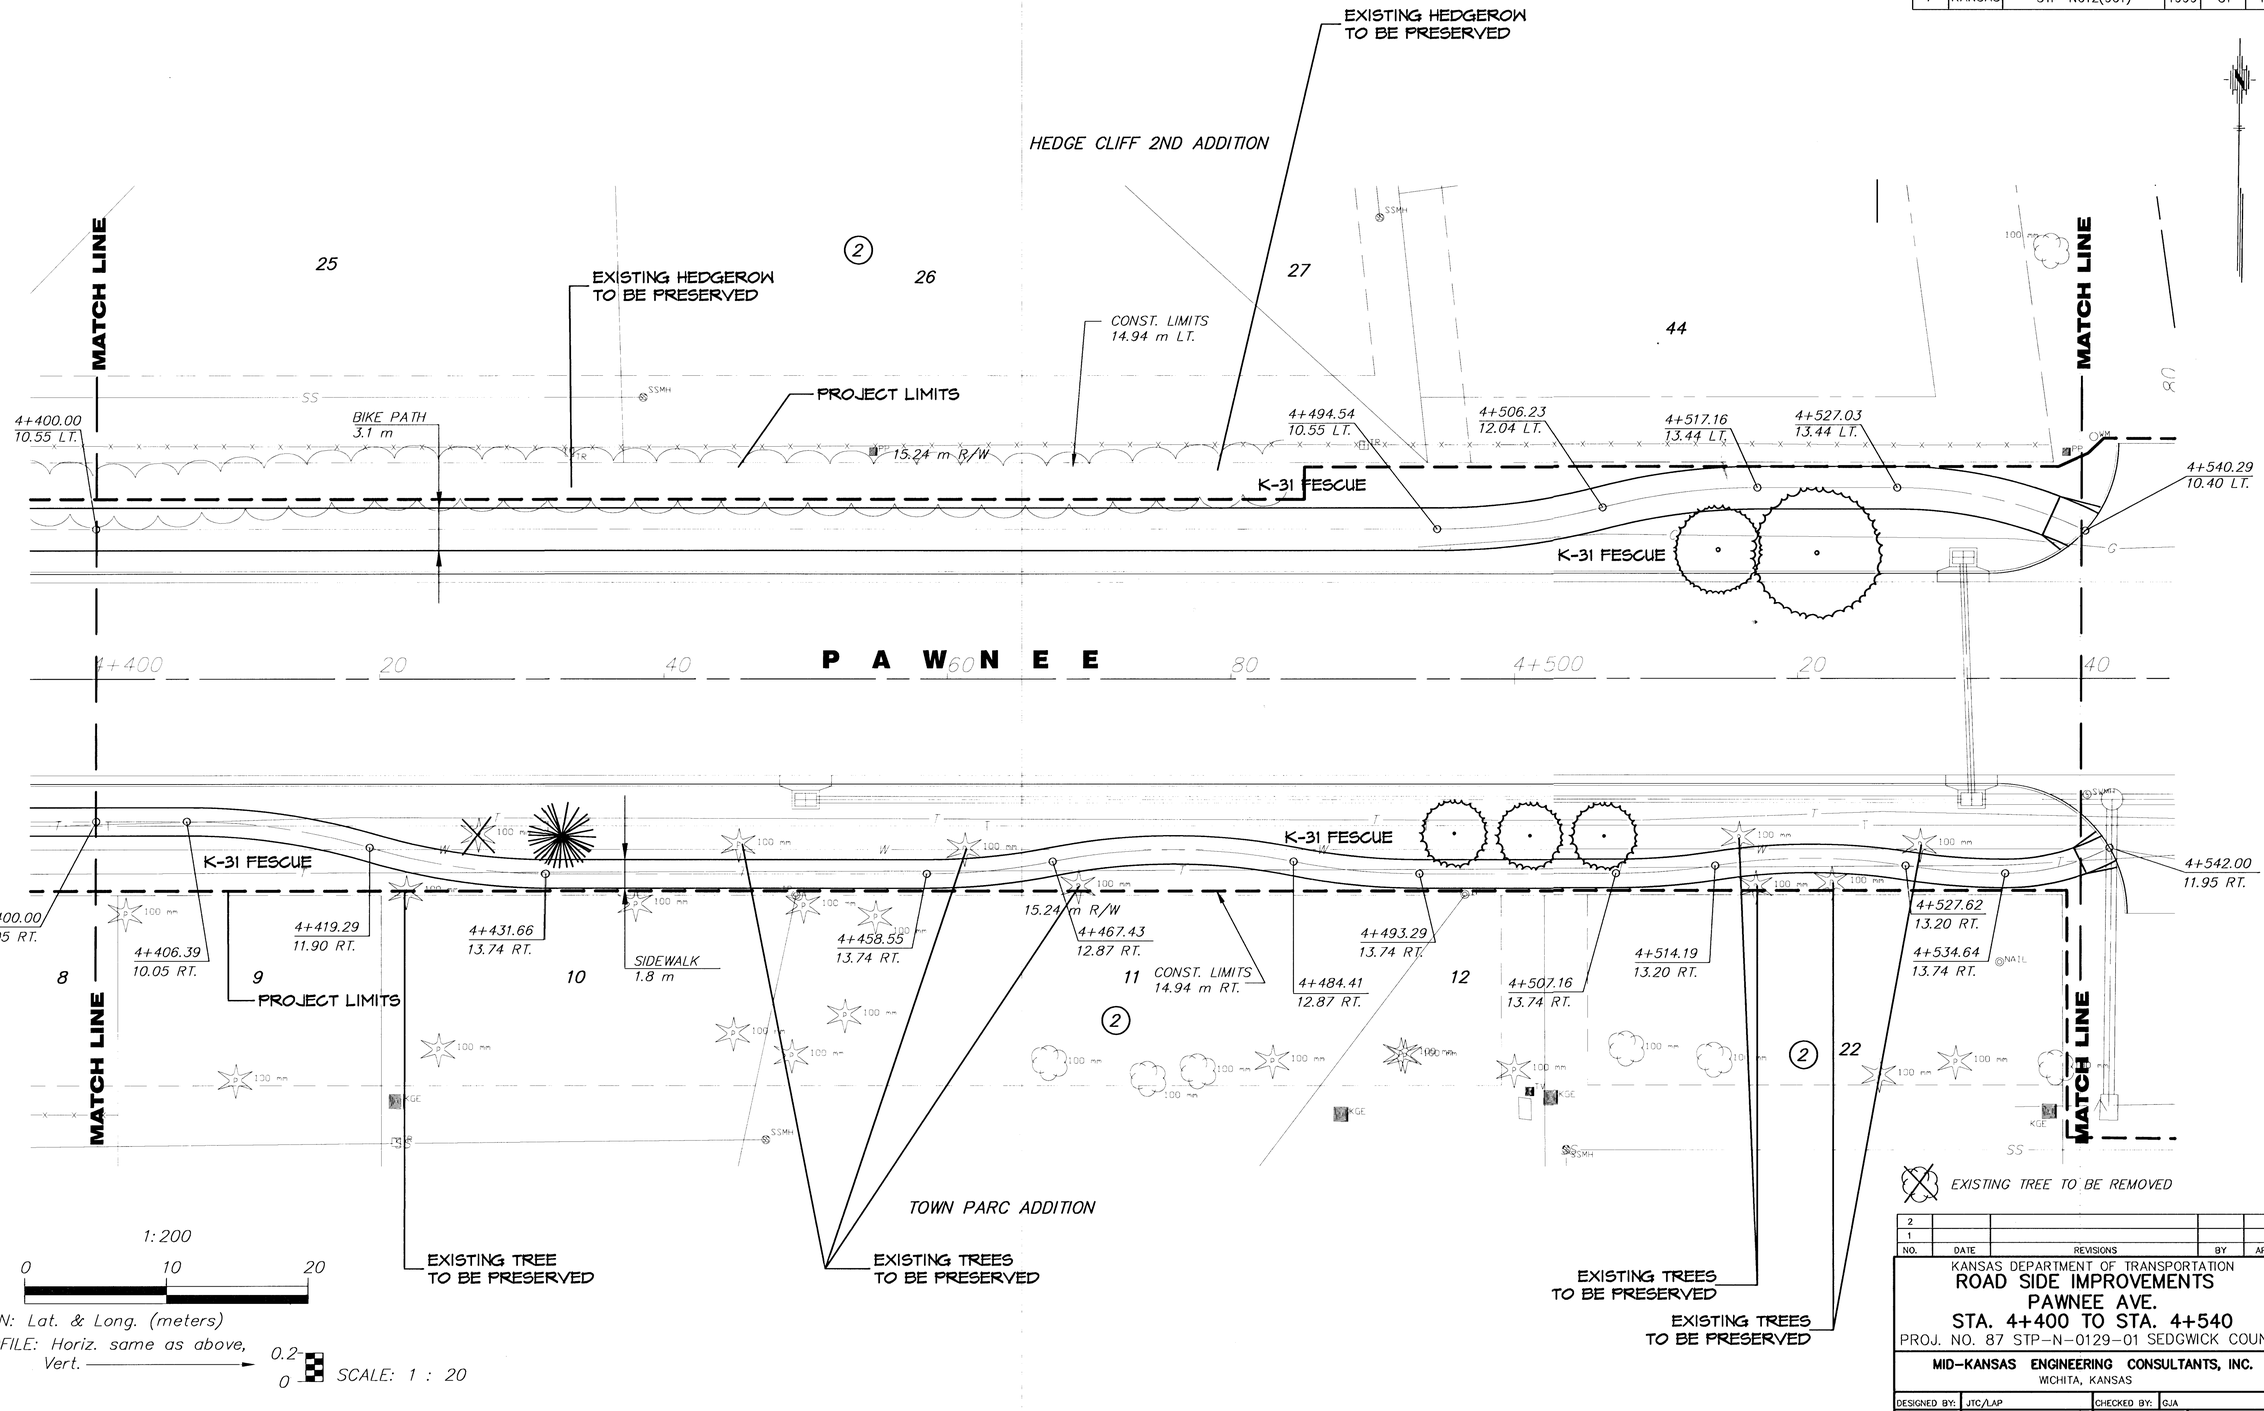

1:200

0 10 20

PLAN: Lat. & Long. (meters)

PROFILE: Horiz. same as above, Vert. 0.2 / 0

SCALE: 1 : 20

NO.	DATE	REVISIONS	BY	APP'D
2				
1				

KANSAS DEPARTMENT OF TRANSPORTATION

ROAD SIDE IMPROVEMENTS PAWNEE AVE. STA. 4+400 TO STA. 4+540

PROJ. NO. 87 STP-N-0129-01 SEDGWICK COUNTY

MID-KANSAS ENGINEERING CONSULTANTS, INC.
WICHITA, KANSAS

DESIGNED BY:	JTC/LAP	CHECKED BY:	GJA
DRAWN BY:	GJR,MLW/LAP	DATE: JUNE 1999	SHEET 81 OF 131

G:\CIVIL\PAW-WEBB\98171\ROADSIDE\M11.DWG Mon Sep 18 11:38:46 2000

G:\CIVIL\PAW-WEBB\98171\ROADSIDE\M11.DWG